


1 A1-2 UPPER FLOOR PLAN
1:250

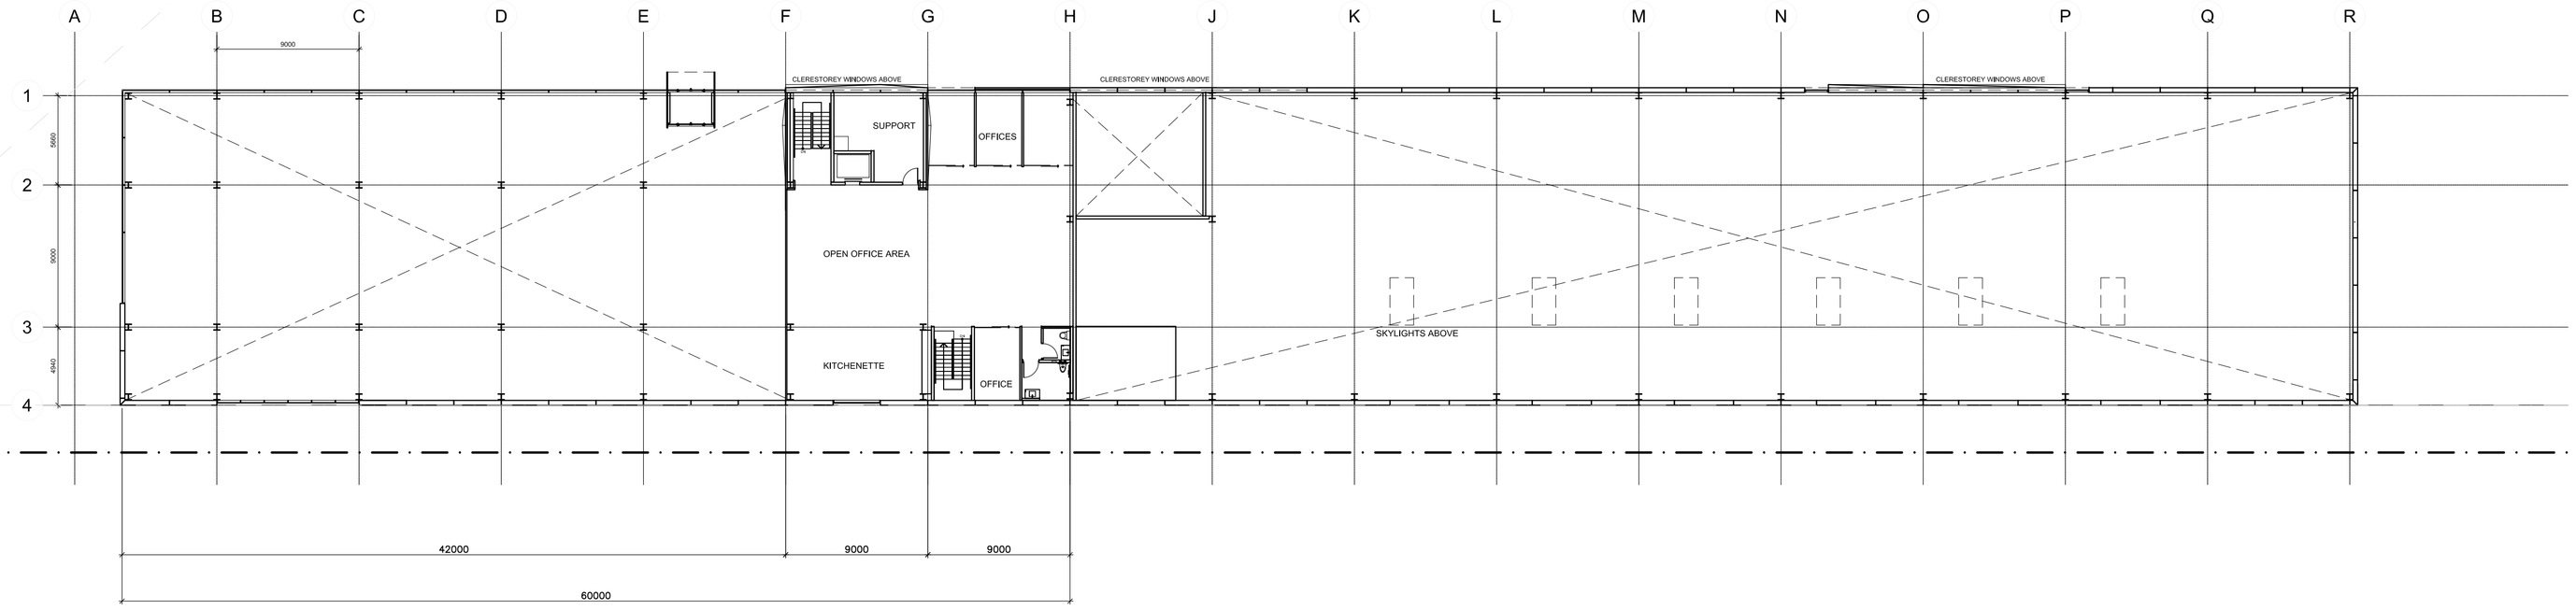


2 A1-2 ROOF PLAN
1:250

# GENERAL NOTES

A THE CONTRACTOR SHALL CHECK AND VERIFY ALL DIMENSIONS ON SITE AND REPORT ALL DISCREPANCIES TO THE ARCHITECT.

B DO NOT SCALE DRAWINGS.

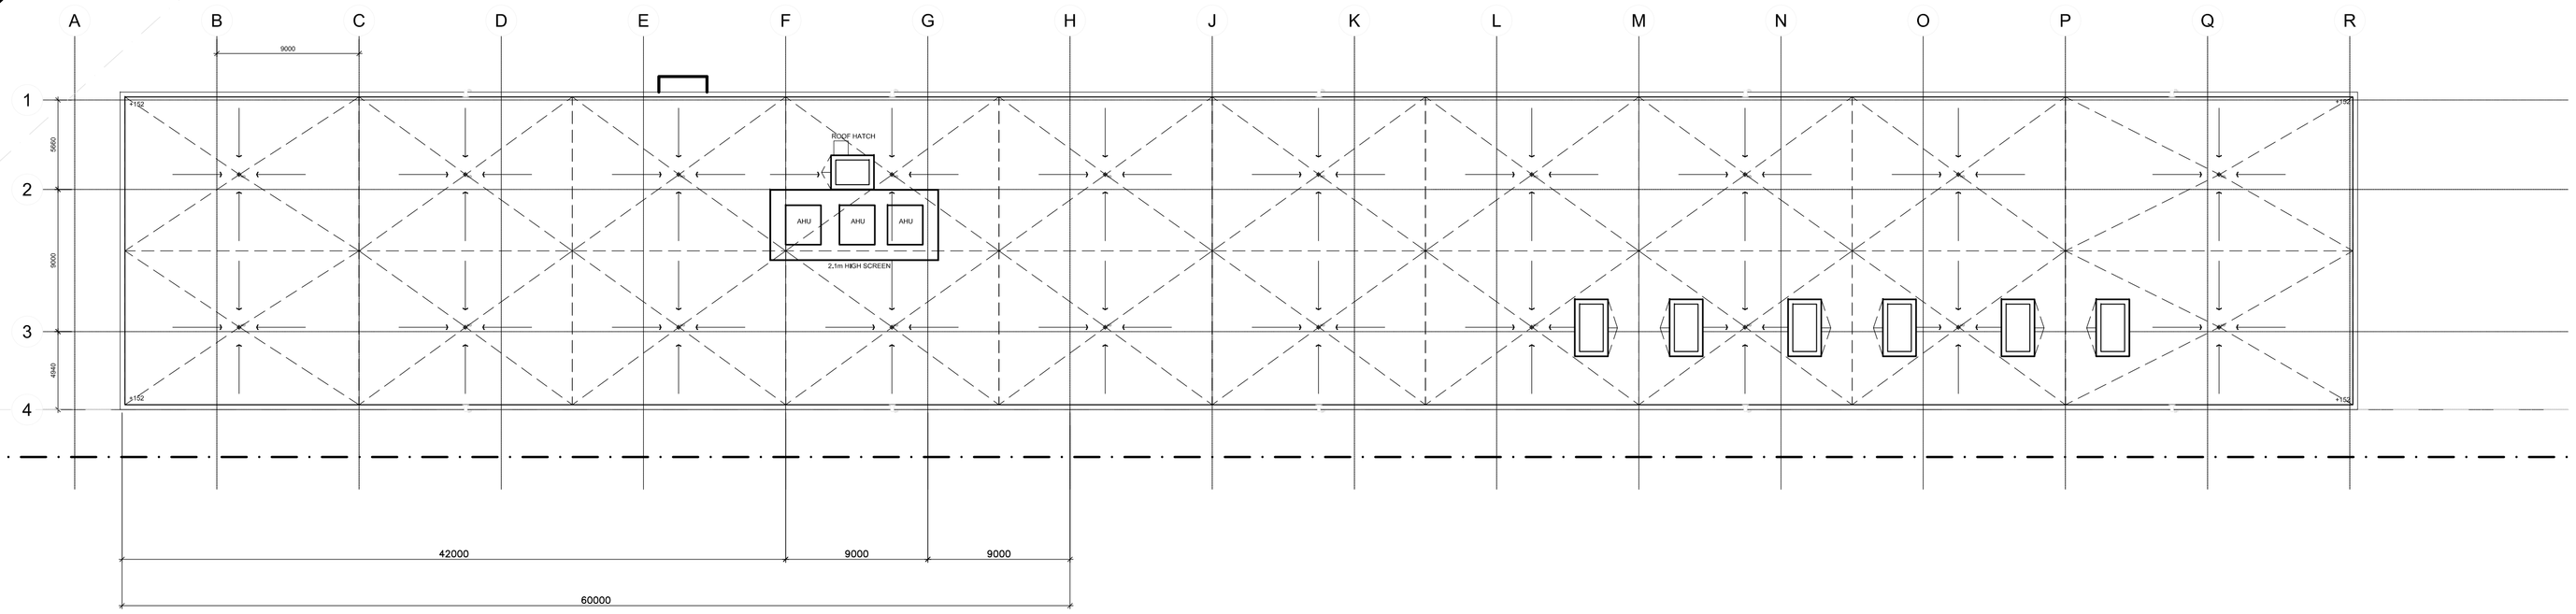C ALL WORK SHALL COMPLY WITH THE ONTARIO BUILDING CODE AND THE REQUIREMENTS OF ALL AUTHORITIES HAVING JURISDICTION.

D THIS DRAWING IS THE EXCLUSIVE PROPERTY OF CHRISTOPHER SIMMONDS ARCHITECT INC. COPYRIGHT RESERVED.

| No. | DATE | DESCRIPTION |
|---|---|---|
| 01 | SITE PLAN APPROVAL | 02/28/2018 |

ARCHITECT'S SEAL:

PROJECT NORTH:

Christopher Simmonds Architect
THE ANNEX / 65 ECCLES ST. OTTAWA ON K1R 6S3
613.567.7888 PHONE / 613.567.7528 FAX
csarchitect.com

PROJECT:
2510 WALKLEY ROAD
OTTAWA ONTARIO

DRAWING TITLE:
FLOOR PLANS

| | |
|---|---|
| DATE: | FEBRUARY 2018 |
| SCALE: | 1:250 |
| DRAWN BY: | SS/KS |
| JOB No: | 468-12 |

DRAWING No: A1-2

S:\CSA Jobs\2017 Projects\641-17 CIOT, Walkley Road (June 2017 start)\01 Design Development\1.03 Schematic Design\647-17 PLANS_Ciot current 2017.dwg
LAYOUT: A1-2