NOTES:

REFER TO ARCHITECTURAL DRAWINGS FOR EXPOSED CONCRETE FINISHES, REVEALS, SEALING & DAMPROOFING REQUIREMENTS

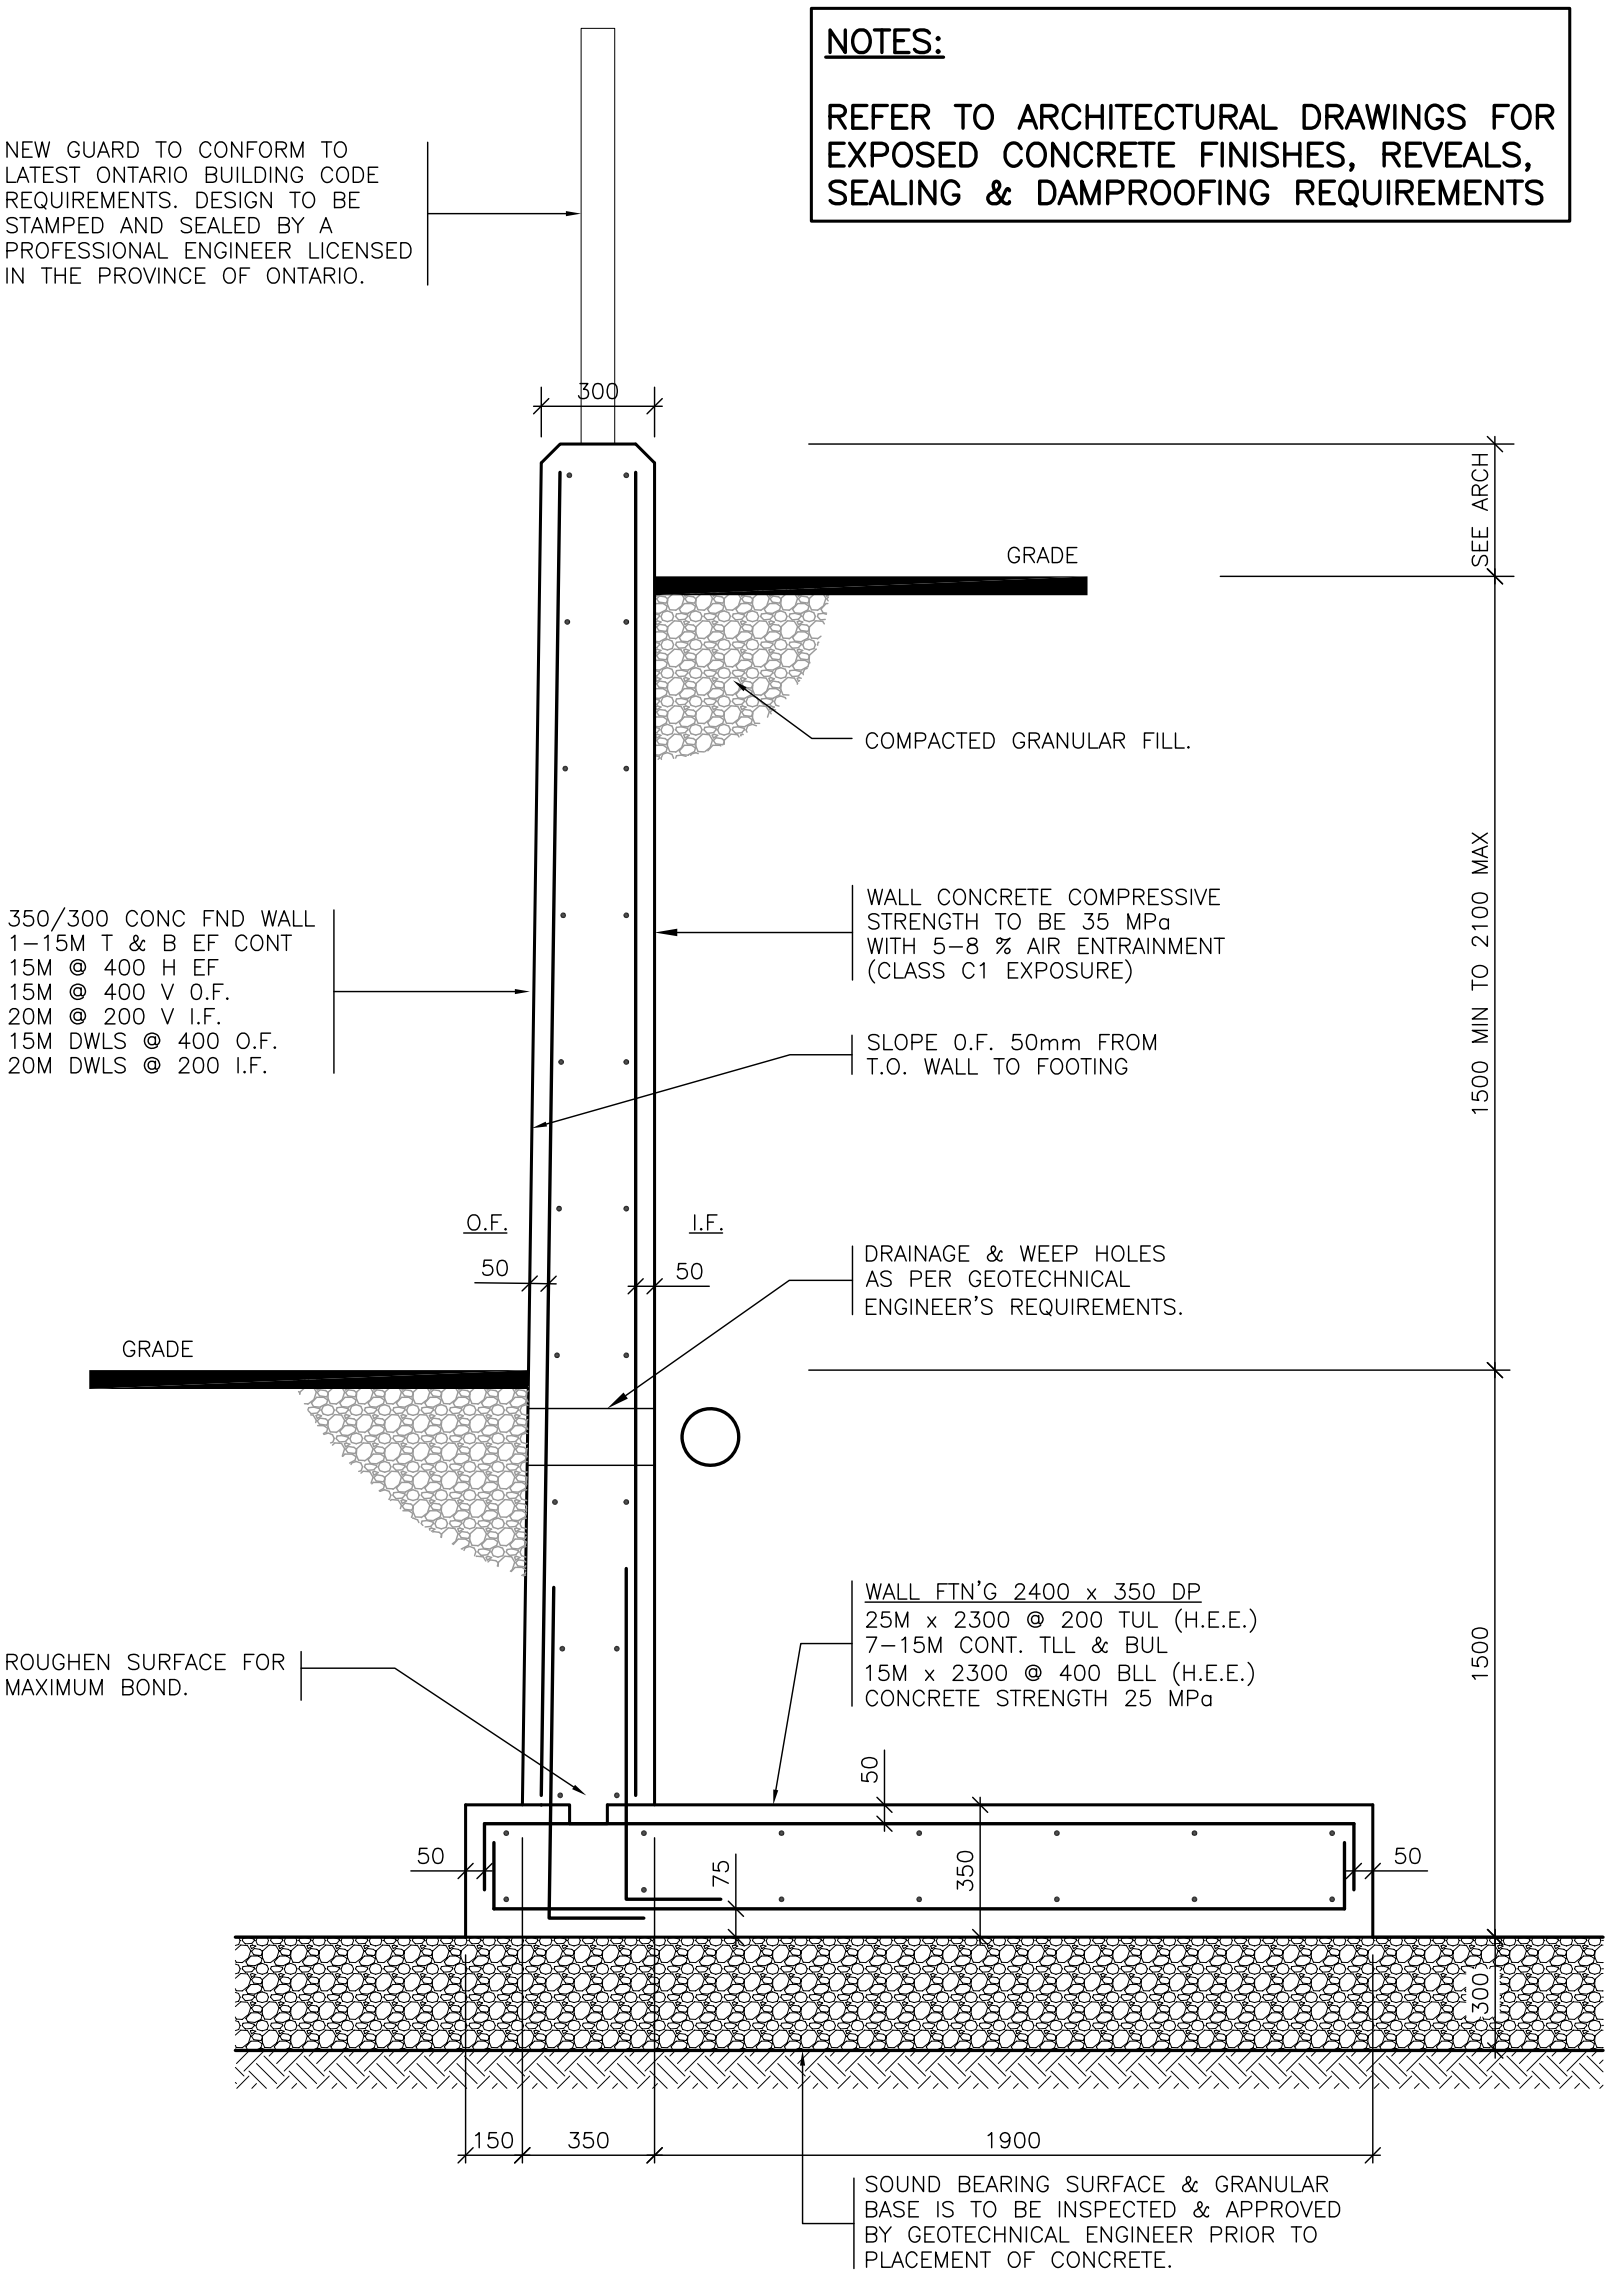

TYPICAL SECTION @ RETAINING WALL – CONDITION A (HIGH GRADE DIFFERENCE)

STAMP

LICENSED PROFESSIONAL ENGINEER
01/29/2018
B.J.ARMSTRONG
100068864
PROVINCE OF ONTARIO

CUNLIFFE
TEL 729–7242
FAX 728–1461
CUNLIFFE & ASSOCIATES
CONSULTING STRUCTURAL ENGINEERS
102–1737 WOODWARD DR. OTTAWA ON. K2C 0P9

No.	DESCRIPTION	M / D / Y
1	ISSUED FOR SITE PLAN APPROVAL	01/29/2018

TITLE:	RETAINING WALL – CONDITION A	DATE:	JAN 29, 2018
PROJECT:	2510 WALKLEY ROAD	PROJ No.:	18–006
ARCHITECT:	CHRISTOPHER SIMMONDS ARCHITECT INC.	DWG. No.:	SK1