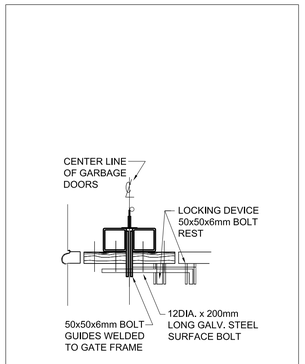

6 A002 PLAN DETAIL SCALE 1:10

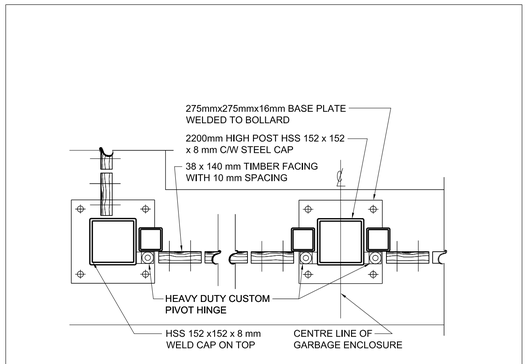

5 A002 GARBAGE ENCLOSURE PLAN DETAIL SCALE 1:10

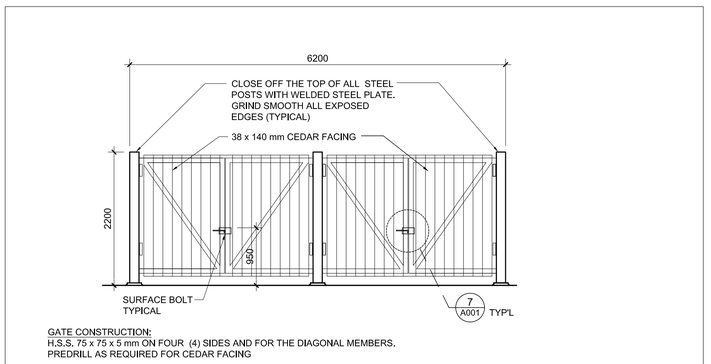

2 A002 GARGABE ENCLOSURE ELEVATION SCALE 1:50

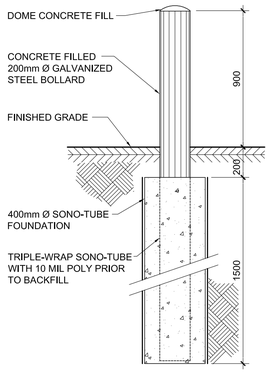

7 A002 BOLLARD DETAIL SCALE 1:20

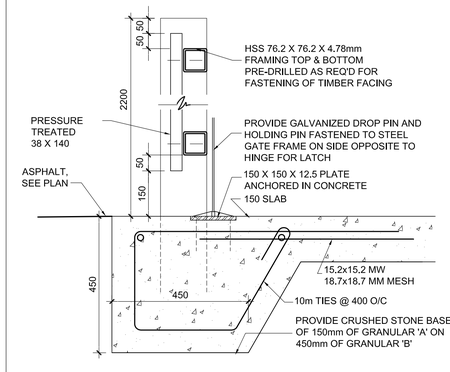

4 A002 GARGABE ENCLOSURE SECTION DETAIL SCALE 1:10

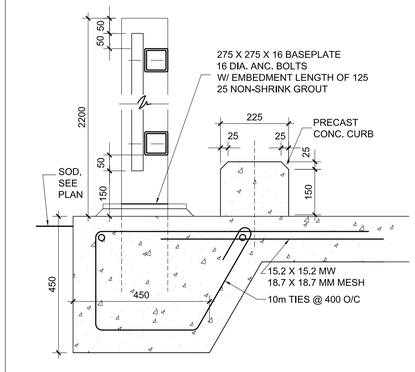

3 A002 GARGABE ENCLOSURE SECTION DETAIL SCALE 1:10

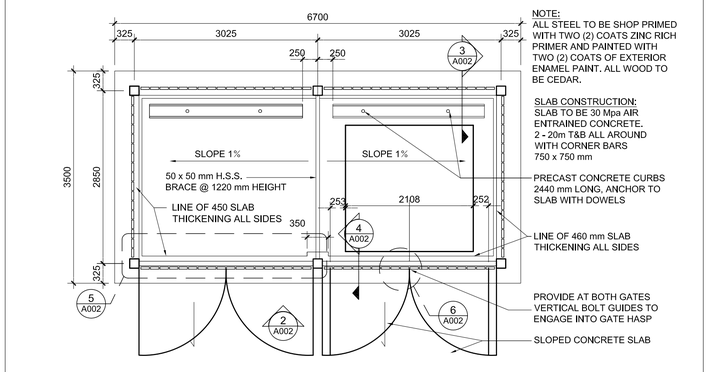

1 A002 GARGABE ENCLOSURE PLAN SCALE 1:50

CAMP MART
Ontario's Favourite RV Superstore

SiteCast™ Construction Corp.

APPROVED ☐ REFUSED ☐

THIS _____DAY OF_____, 20____

DERRICK MOODIE
MANAGER, DEVELOPMENT REVIEW - WEST
PLANNING, INFRASTRUCTURE & ECONOMIC
DEVELOPMENT DEPARTMENT, CITY OF OTTAWA

no.	revision	date
2	ISSUED FOR SITE PLAN COMMENTS	18 April 2018
1	ISSUED FOR SITE PLAN APPLICATION	9 Feb. 2018

N45 ARCHITECTURE INC.
71 Bank Street, 7th Floor - Ottawa, Ontario, K1P 5N2
tel. 613.224.0095 fax 613.224.9811

project
CAMPMART - SITE CAST

20 FRANK NIGHBOR PLACE,
KANATA, ON.

north

seal
ONTARIO ASSOCIATION OF ARCHITECTS
ROBERT C. MATTHEWS
LICENCE
2966

drawing title
SITE PLAN DETAILS

scale	drawn by
AS SHOWN	J.J
date	checked by
Jan. 2018	R.M
project number	drawing number
17-249	A-002

CONTRACTOR TO VERIFY ALL DIMENSIONS AND NOTIFY THE ARCHITECT OF ANY DISCREPANCIES BEFORE WORK COMMENCES.
DO NOT SCALE DRAWINGS.

revision

17578 & 17579

D07-12-18-0016 & 0017