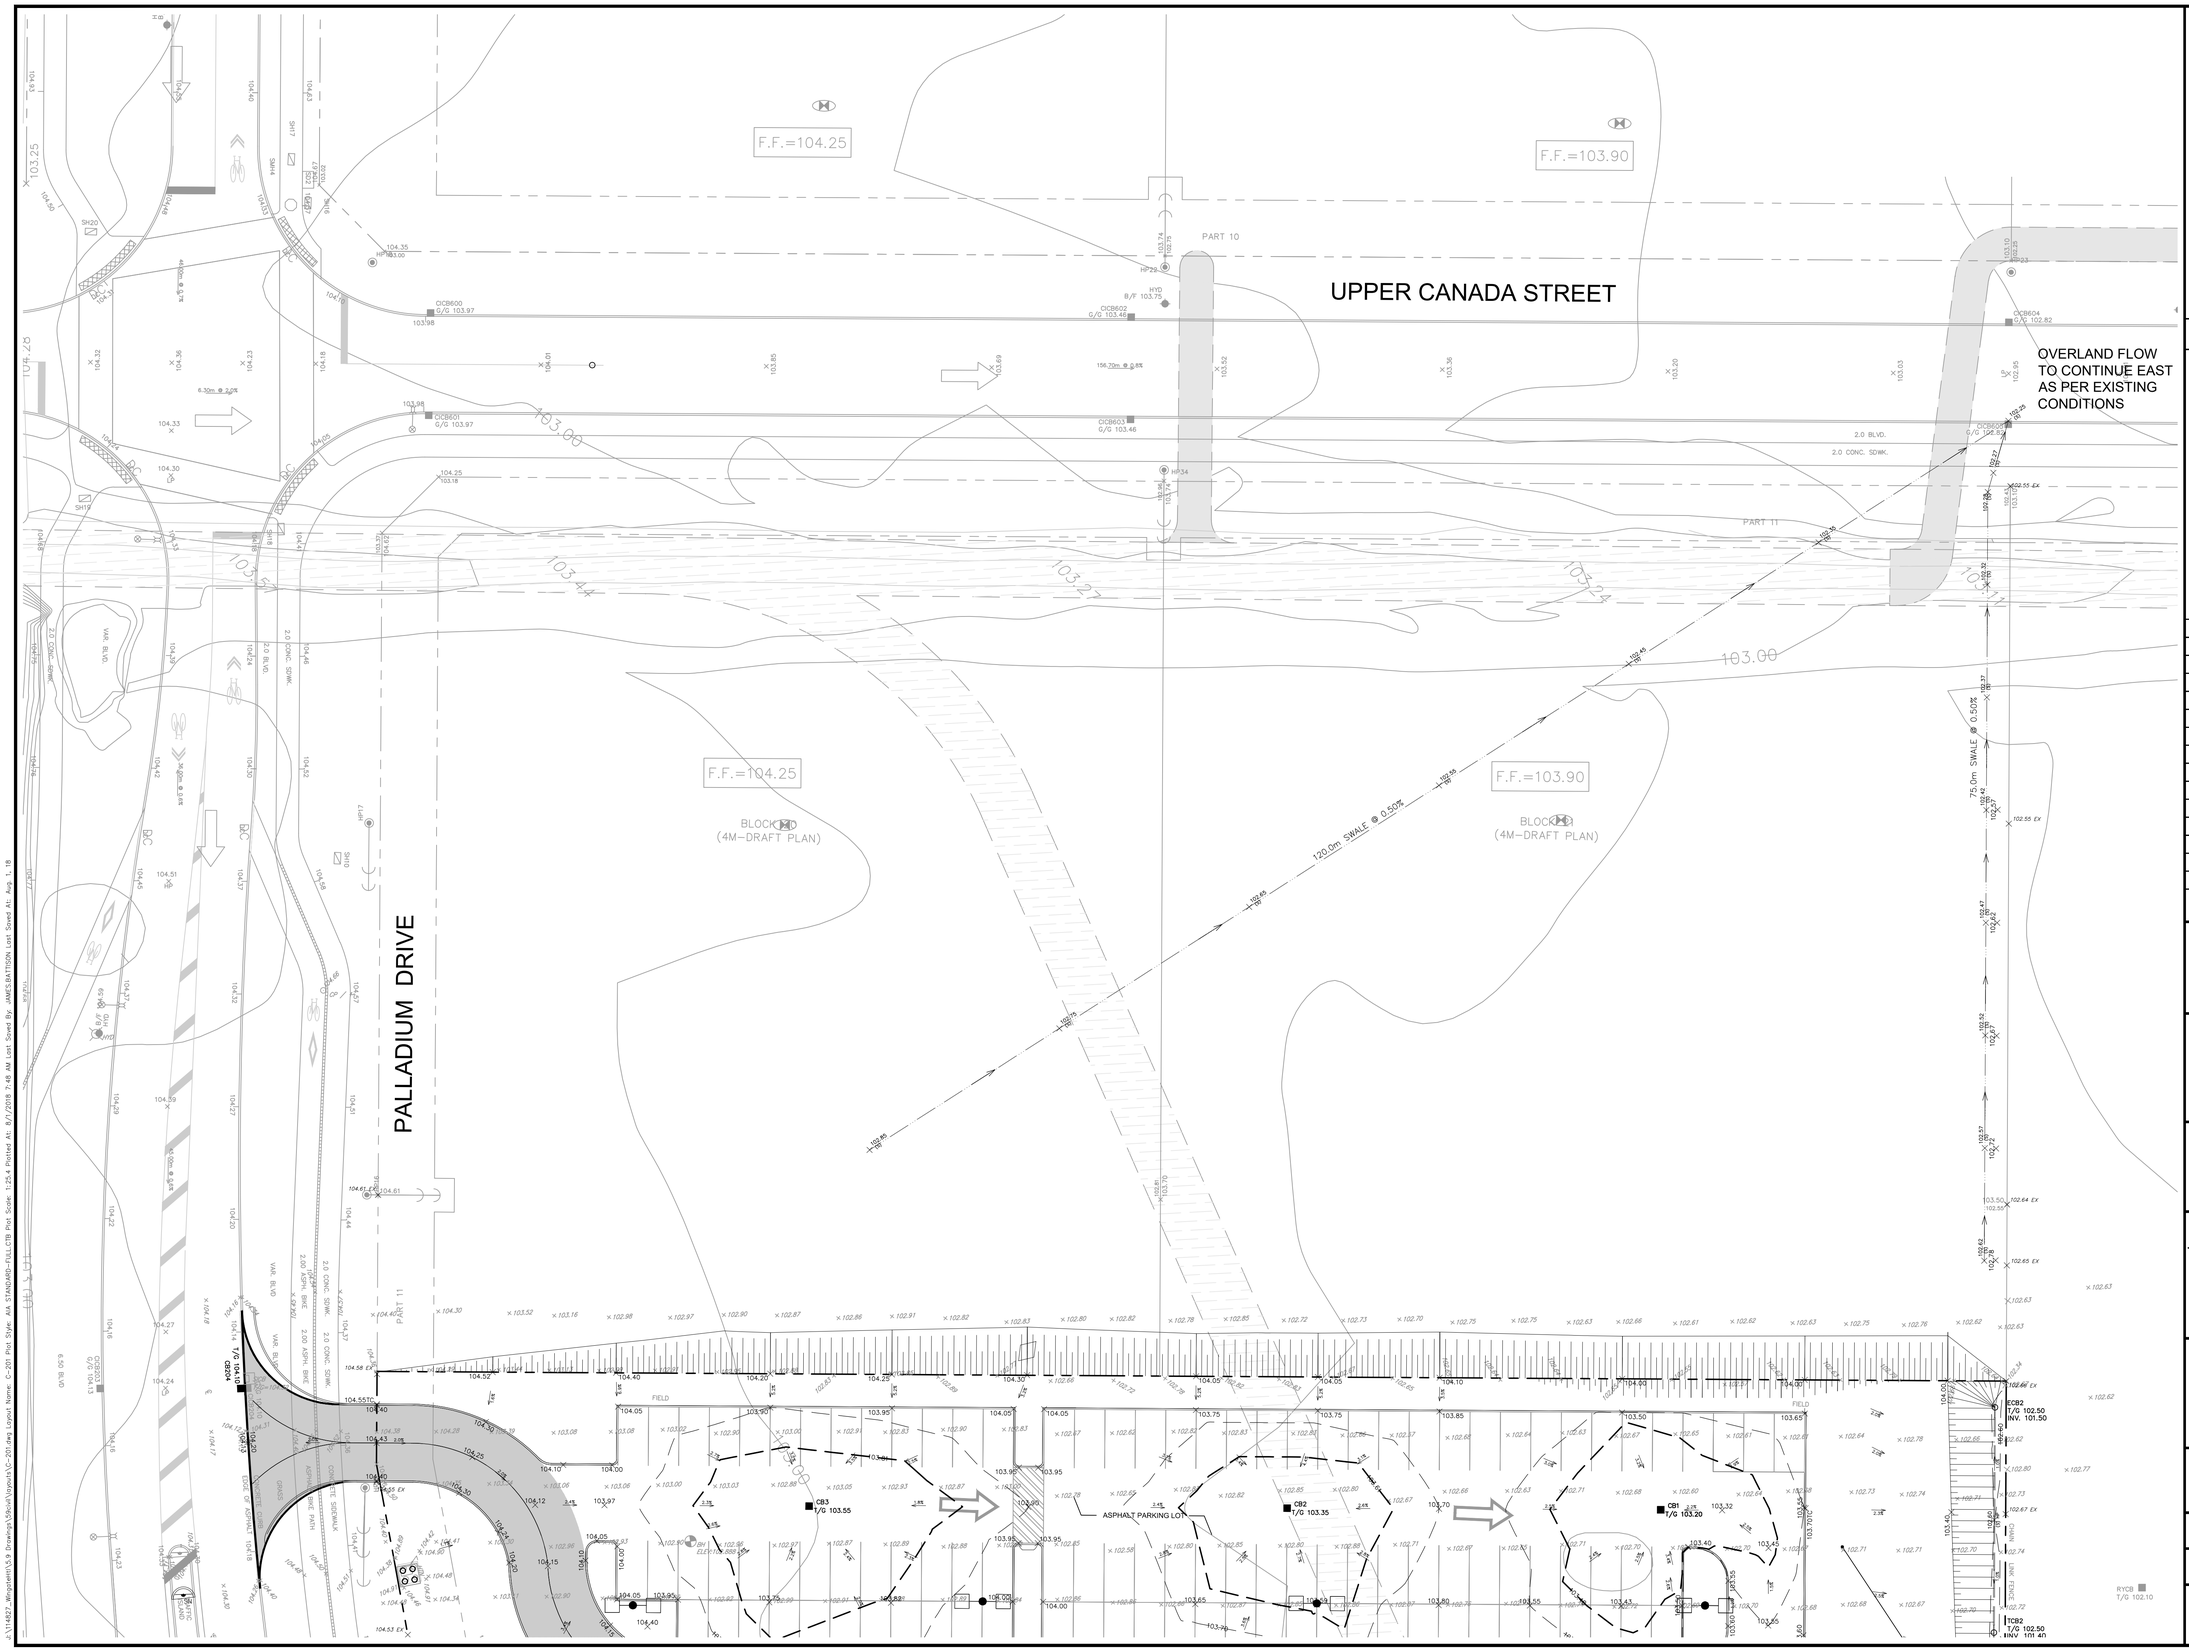

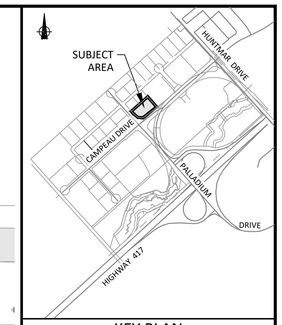

KEY PLAN
(NTS)

NOTES:
1. SEE DETAIL DRAWING C-DETAILS FOR ADDITIONAL DETAILS AND NOTES.
2. SITE BENCHMARK TO BE OBTAINED FROM LEGAL SURVEYOR STANTEC GEOMATICS.

No.	REVISIONS	By	Date
14			
13			
12			
11			
10			
9			
8			
7			
6			
5			
4			
3	REVISED AS PER CITY COMMENTS	TRB	18:07:30
2	REVISED AS PER NEW SITE PLAN AND CITY COMMENTS.	TRB	18:06:14
1	ISSUED FOR SITE PLAN APPROVAL	TRB	18:03:09

SCALE 0m 5 10 15m

BOREAL Hospitality Group

IBI GROUP
400 – 333 Preston Street
Ottawa ON K1S 5N4 Canada
tel 613 225 1311 fax 613 225 9868
ibigroup.com

Project Title
WINGATE BY WYNDHAM
8600 CAMPEAU DRIVE
OTTAWA, ONTARIO

LICENSED PROFESSIONAL ENGINEER
T. R. BRULE
2018/07/30
PROVINCE OF ONTARIO

Drawing Title
SITE GRADING BLOCKS 20/21

Scale
1:250

Design	Date
W.Y.	FEB. 2018
Drawn	**Checked**
D.P.S.	T.R.B.
Project No.	**Drawing No.**
114827	C-201

D07-12-18-0034

#17619