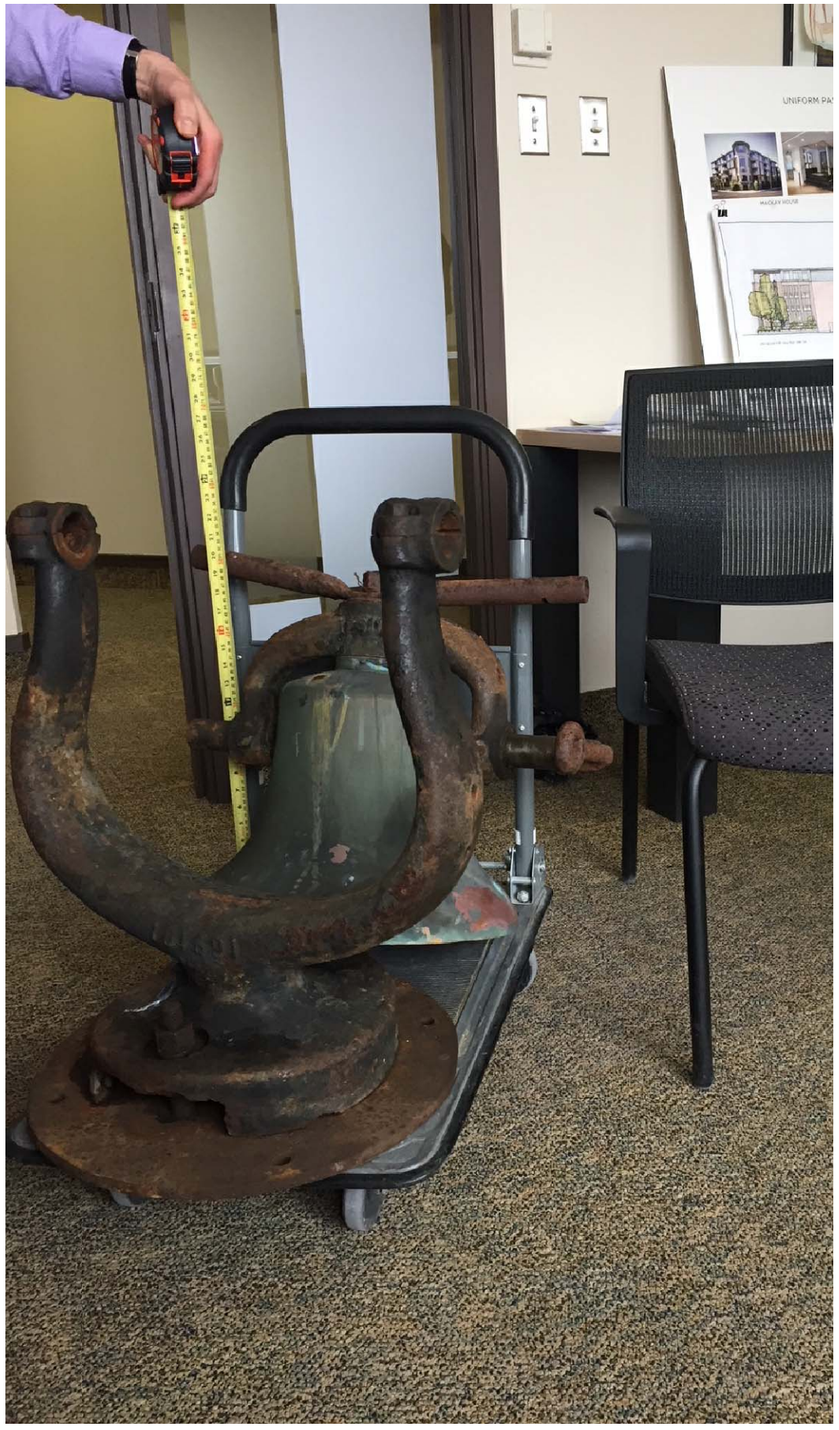

115 ECHO DRIVE

UNIFORM DEVELOPMENTS

Address Wall & Bell

APRIL 13, 2018
1:200

HOBIN

115 ECHO DRIVE

UNIFORM DEVELOPMENTS

Address Wall & Bell

APRIL 13, 2018
1:200

115 ECHO DRIVE

UNIFORM DEVELOPMENTS

Address Wall & Bell

APRIL 13, 2018
1:200

115 ECHO DRIVE

uniform URBAN DEVELOPMENTS

UNIFORM DEVELOPMENTS

Address Wall & Bell

APRIL 13, 2018
1:200

HOBIN