LEGEND:

- EXISTING DECIDUOUS TREE
- EXISTING CONIFEROUS TREE
- DECIDUOUS TREE PLANTING
- CONIFEROUS TREE PLANTING
- SHRUB PLANTING
- CONCRETE PAVING
- MAINTENANCE EDGE
- TREE PROTECTION

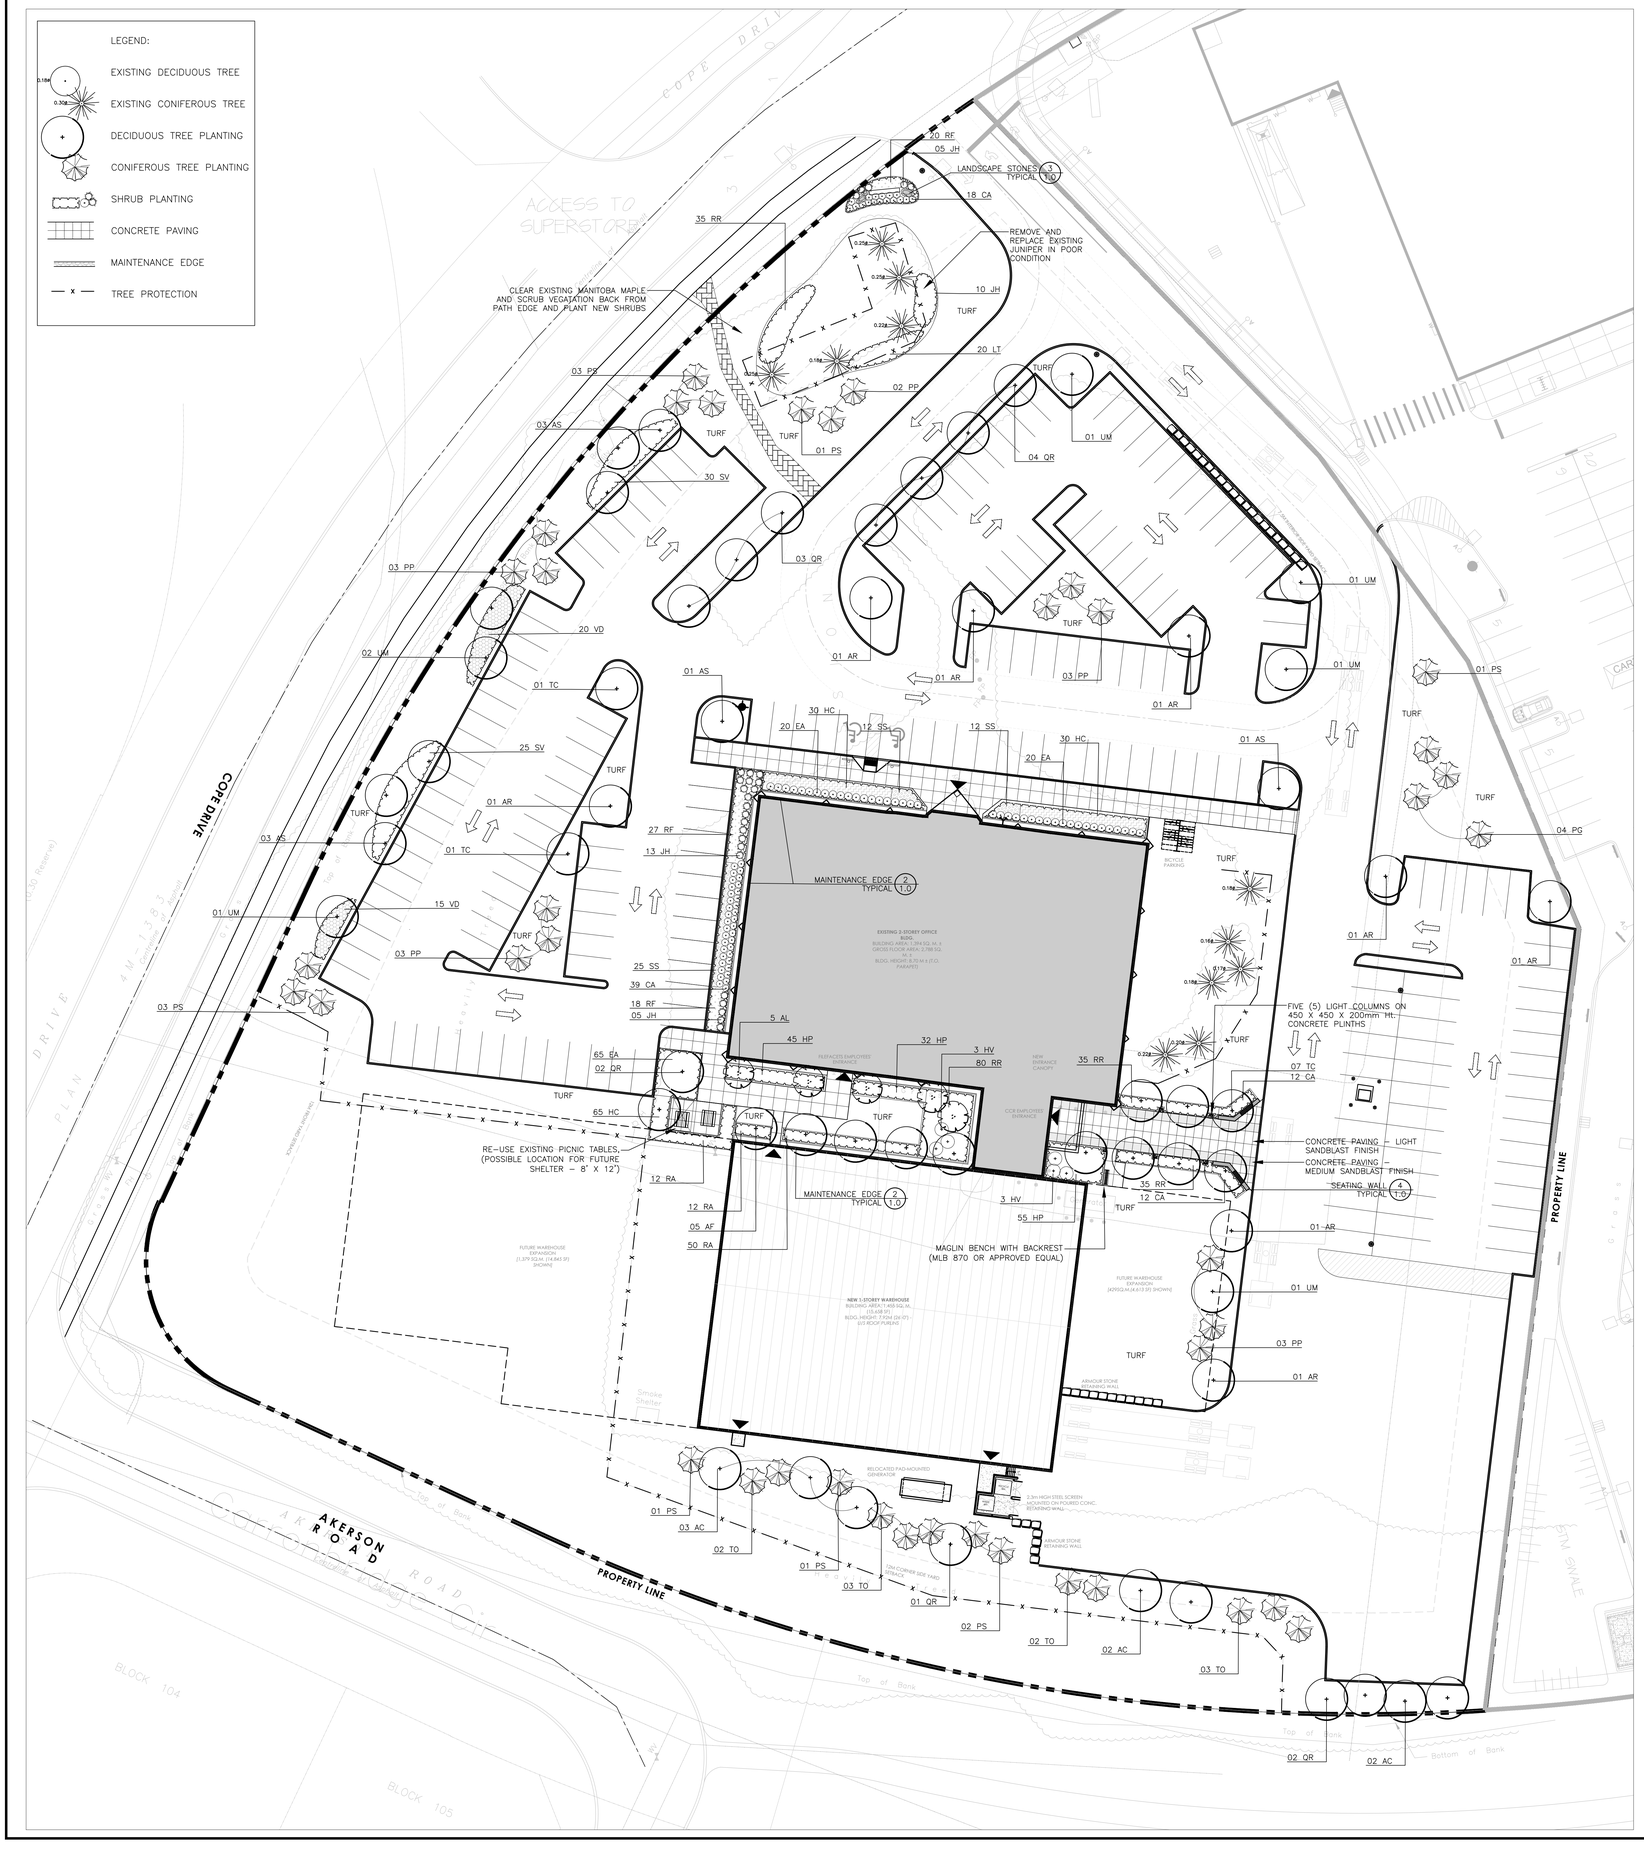

PLANT LIST

SYM.	BOTANICAL NAME	COMMON NAME	QTY.	SIZE	REMARKS
	DECIDUOUS TREES				
AF	ACER FREEMANII 'ARMSTRONG'	ARMSTRONG MAPLE	05	70mm CAL.	B&B / W.B.
AR	ACER RUBRUM	RED MAPLE	08	70mm CAL.	B&B / W.B.
AS	ACER SACCHARUM	SUGAR MAPLE	08	70mm CAL.	B&B / W.B.
AC	ACER SACCHARINUM	SILVER MAPLE	07	70mm CAL.	B&B / W.B.
AL	AMELANCHIER LAMARCKII	SERVICEBERRY	05	1800mm HT	CLUMP / B&B / W.B.
QR	QUERCUS RUBRA	RED OAK	12	70mm CAL.	B&B / W.B. PLANT IN SPRING
TC	TILIA CORDATA	LITTLE LEAF LINDEN	09	70mm CAL.	B&B / W.B. PLANT IN SPRING
UM	ULMUS 'MORTON'	ACCOLADE ELM	07	70mm CAL.	B&B / W.B. PLANT IN SPRING
	CONIFEROUS TREES				
PG	PICEA GLAUCA	WHITE SPRUCE	04	1800mm HT.	B&B / W.B.
PP	PICEA PUNGENS	COLORADO SPRUCE	11	1800mm HT.	B&B / W.B.
PS	PINUS STROBUS	WHITE PINE	12	1800mm HT.	B&B / W.B.
TO	THUJA OCCIDENTALIS	WHITE CEDAR	10	1800mm HT.	B&B / W.B.
	SHRUBS				
EA	EUONYMUS ALATUS 'COMPACTUS'	DWARF-WINGED BURNING BUSH	105	600mm HT.	POT. 1000mm O.C.
JH	JUNIPERUS HORIZONTALIS 'PLUMOSA COMPACTA'	COMPACT ANDORA JUNIPER	33	450mm SPR.	POT. 750mm O.C.
HC	HYPERICUM CALYCINUM	ST. JOHN'S WORT	125	450mm HT.	POT. 750mm O.C.
HP	HYDRANGEA PANICULATA	PEE GEE HYDRANGEA	132	450mm HT.	POT. 750mm O.C.
HV	HAMAMELIS VIRGINIANA	WHITCH HAZEL	6	1000mm HT.	POT. 1800mm O.C.
LT	LONICERA TATRICA 'ARNOLD RED'	ARNOLD RED HONEYSUCKLE	20	600mm HT.	POT. 750mm O.C.
RA	RHUS AROMATICA	FRAGRANT SUMAC	62	450mm HT.	POT. 750mm O.C.
RR	ROSA RUGOSA	RUGOSA ROSE	185	450mm HT.	POT. 600mm O.C.
SV	SYRINGA VULGARIS 'SENSATION'	SENSATION FRENCH HYBRID LILAC	65	800mm HT.	POT. 1200mm O.C.
VD	VIBURNUM DENTATUM	ARROWWOOD VIBURNUM	35	800mm HT.	POT. 1200mm O.C.
	ORNAMENTAL GRASS				
CA	CALAMAGROSTIS X ACUTIFLORA 'KARL FOERSTER'	FOREST REED GRASS	81	600mm HT.	POT. 600mm O.C.
	PERENNIALS				
RF	RUDBEKIA FULDGIDA 'GOLDSTRUM'	BLACK EYED SUSAN	65	1 GAL. POT	POT. 450mm O.C.
SS	SEDUM SPECTABILE 'AUTUMN JOY'	AUTUMN JOY SEDUM	49	1 GAL. POT	POT. 450mm O.C.

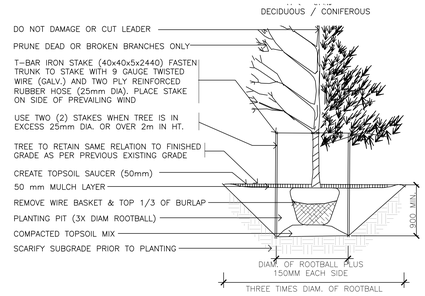

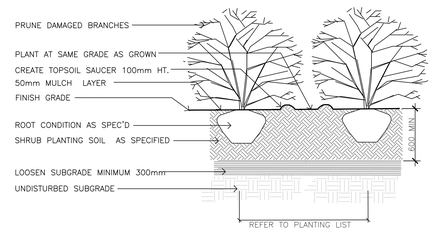

1 PLANTING DETAILS — NTS

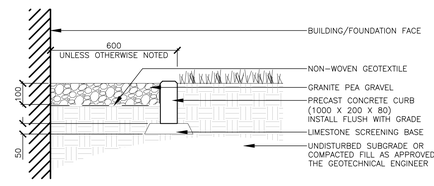

2 MAINTENANCE EDGE — SCALE 1:10

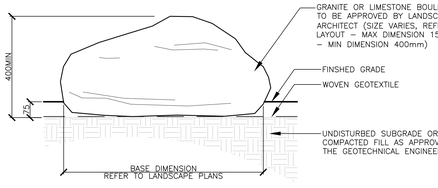

3 LANDSCAPE STONE — SCALE 1:10

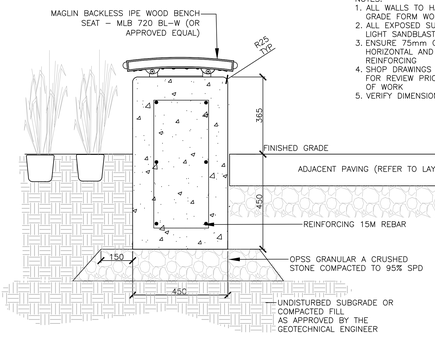

NOTES:
1. ALL WALLS TO HAVE ARCHITECTURAL GRADE FORM WORK
2. ALL EXPOSED SURFACES TO HAVE LIGHT SANDBLAST FINISH
3. ENSURE 75mm COVERAGE OVER ALL HORIZONTAL AND VERTICAL REINFORCING
4. SHOP DRAWINGS TO BE SUBMITTED FOR REVIEW PRIOR TO COMMENCEMENT OF WORK
5. VERIFY DIMENSIONS ON SITE

4 CAST-IN-PLACE CONCRETE SEATING WALL — SCALE 1:10

0 5 10 20 35 60 Meters

Key Plan

No.	Revision	Date
04	ISSUED FOR SPA	11/09/2018
03	ISSUED FOR REVIEW	31/08/2018
02	ISSUED FOR REVIEW	27/07/2018
01	ISSUED FOR REVIEW	24/07/2018

North:

Stamp: ASSOCIATION OF LANDSCAPE DESIGNERS ONTARIO — MEMBER — LANDSCAPE ARCHITECT

CSW

Landscape Architecture
Urban Design
Site Planning
Recreation and Park Planning
Project Management

319 McRae Avenue, Suite 502, Ottawa, Ontario K1Z 0B9
Tel: (613) 729-4536

1. All measurements in millimeters unless specified otherwise. Do not scale drawing. All drawings to be read in conjunction with written specifications.
2. Copyright reserved. This drawing is the exclusive property of CSW Landscape Architects Ltd. and shall not be used without the consent thereof.
3. This Drawing may not be used for construction until signed by the landscape architect. It is the responsibility of the contractor to:
   - check and verify all dimensions on site;
   - report all errors and/or omissions to the landscape architect;
   - comply with all pertinent codes and by-laws;
   - check and verify locations of all underground services with all local utilities prior to any digging.

Project:

CCR WAREHOUSE ADDITION & OFFICE RENO

20 COPE DRIVE, KANATA, ON
OTTAWA., ONTARIO

Drawing:

LANDSCAPE PLAN

Scale:	Date:
1:250	JULY 2018
Design By:	Drawn By:
SE	SE
Project Number:	Sheet Number:
1998-01	L 1.0