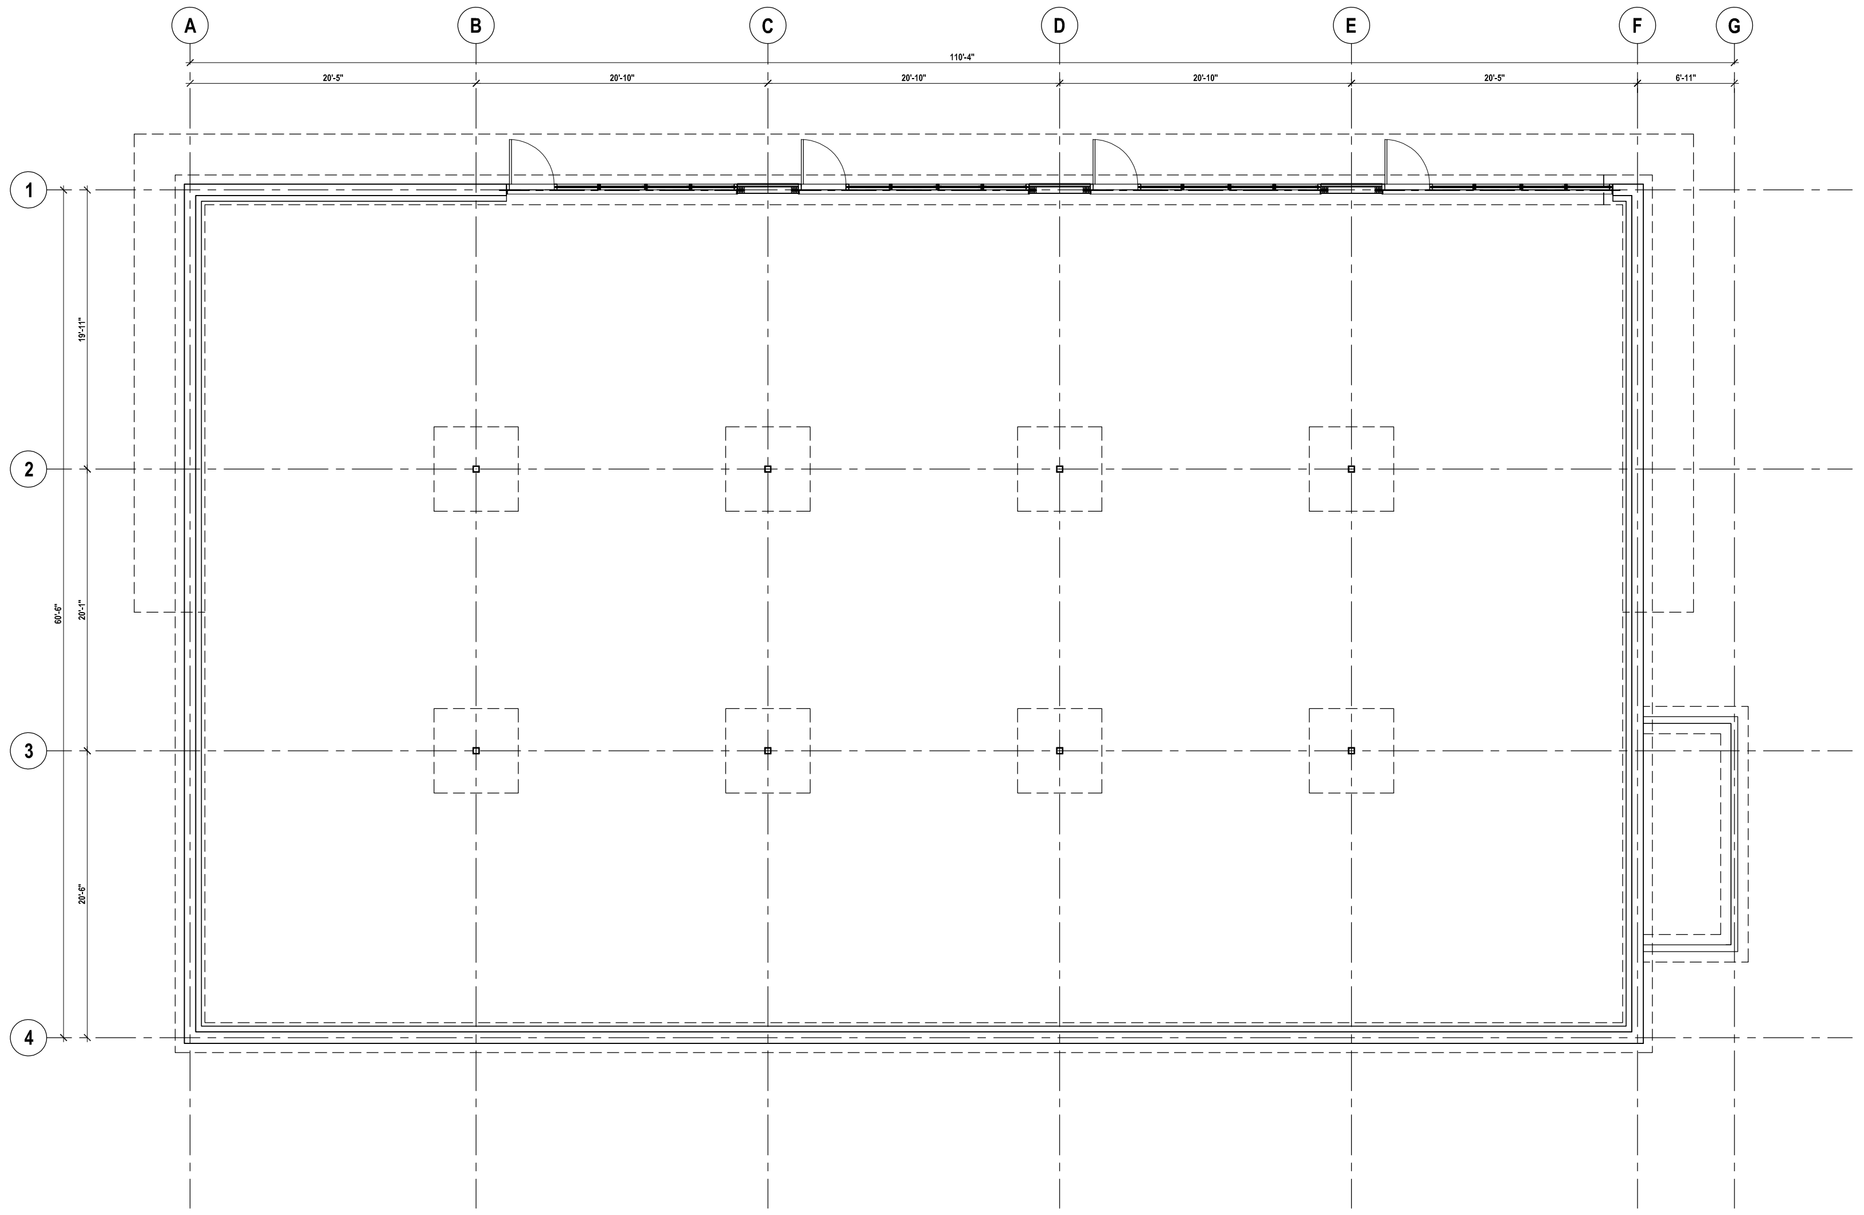

1 A3.1 **FOUNDATION**
SCALE: 1/8" = 1'

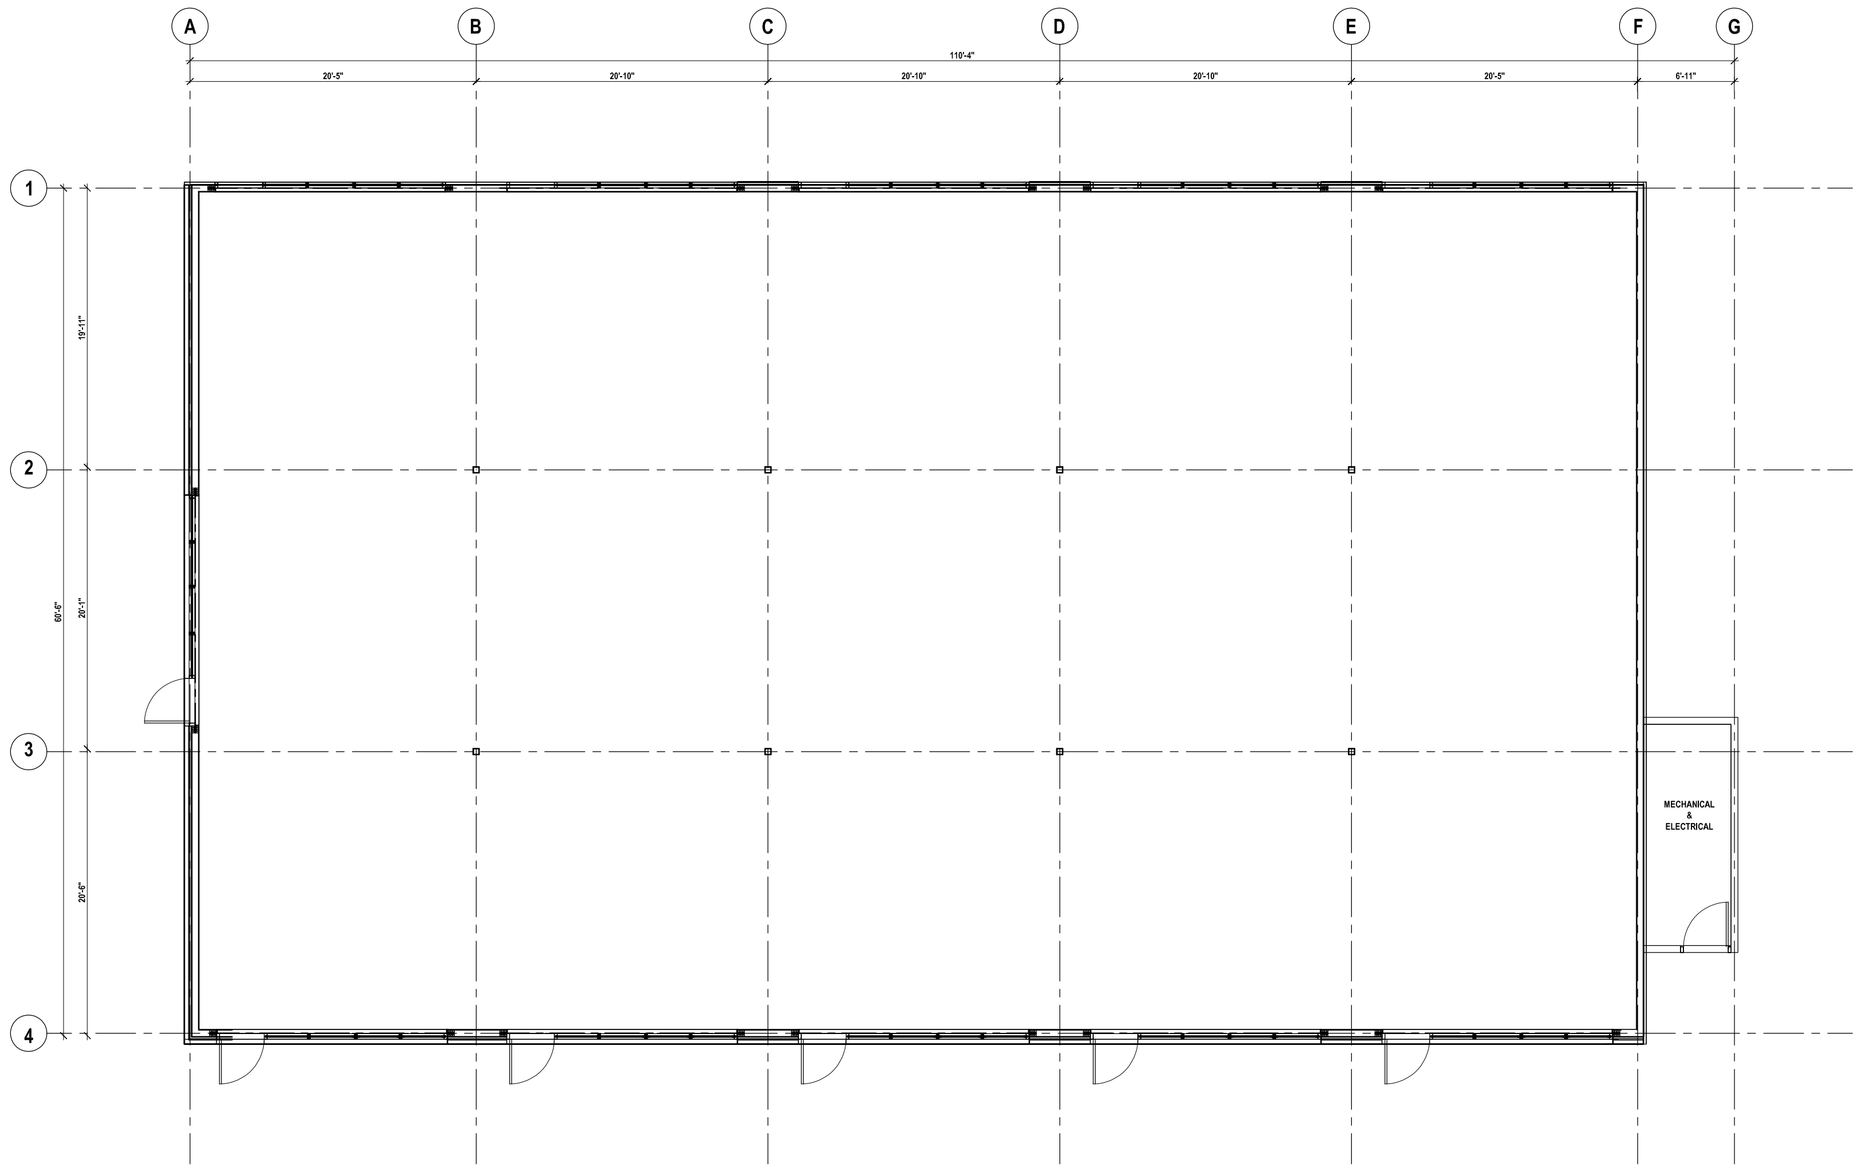

2 A3.1 **GROUND FLOOR**
SCALE: 1/8" = 1'

BLUEPRINT

I REVIEW AND TAKE RESPONSIBILITY FOR THE DESIGN WORK ON BEHALF OF A FIRM REGISTERED UNDER SUBSECTION 3.2.4.of DIVISION C, OF THE BUILDING CODE, I AM QUALIFIED, AND THE FIRM IS REGISTERED, IN THE APPROPRIATE CLASS/CATEGORIES.

INDIVIDUAL BCIN: 35812 P.LALONDE

FIRM BCIN: 110557 BLUEPRINT CONSTRUCTION SERVICES LTD.

CERTIFIED ENGINEERING TECHNOLOGIST
OACETT
ONTARIO
PHILIPPE LALONDE
№ 850292

No.	Revision/Issue	Date
1.	SPC	OCT 7, 2018

PROJECT INFO

3735 ST JOSEPH BLVD
OTTAWA, ONTARIO

BLUEPRINT CONSTRUCTION SERVICES LTD.

LEGAL DESCRIPTION

PART OF LOT 31, CONCESSION 1 PARTS 5-13 PLAN 4R-21645

FLOOR PLANS

Scale as shown

Sheet #

A3.1