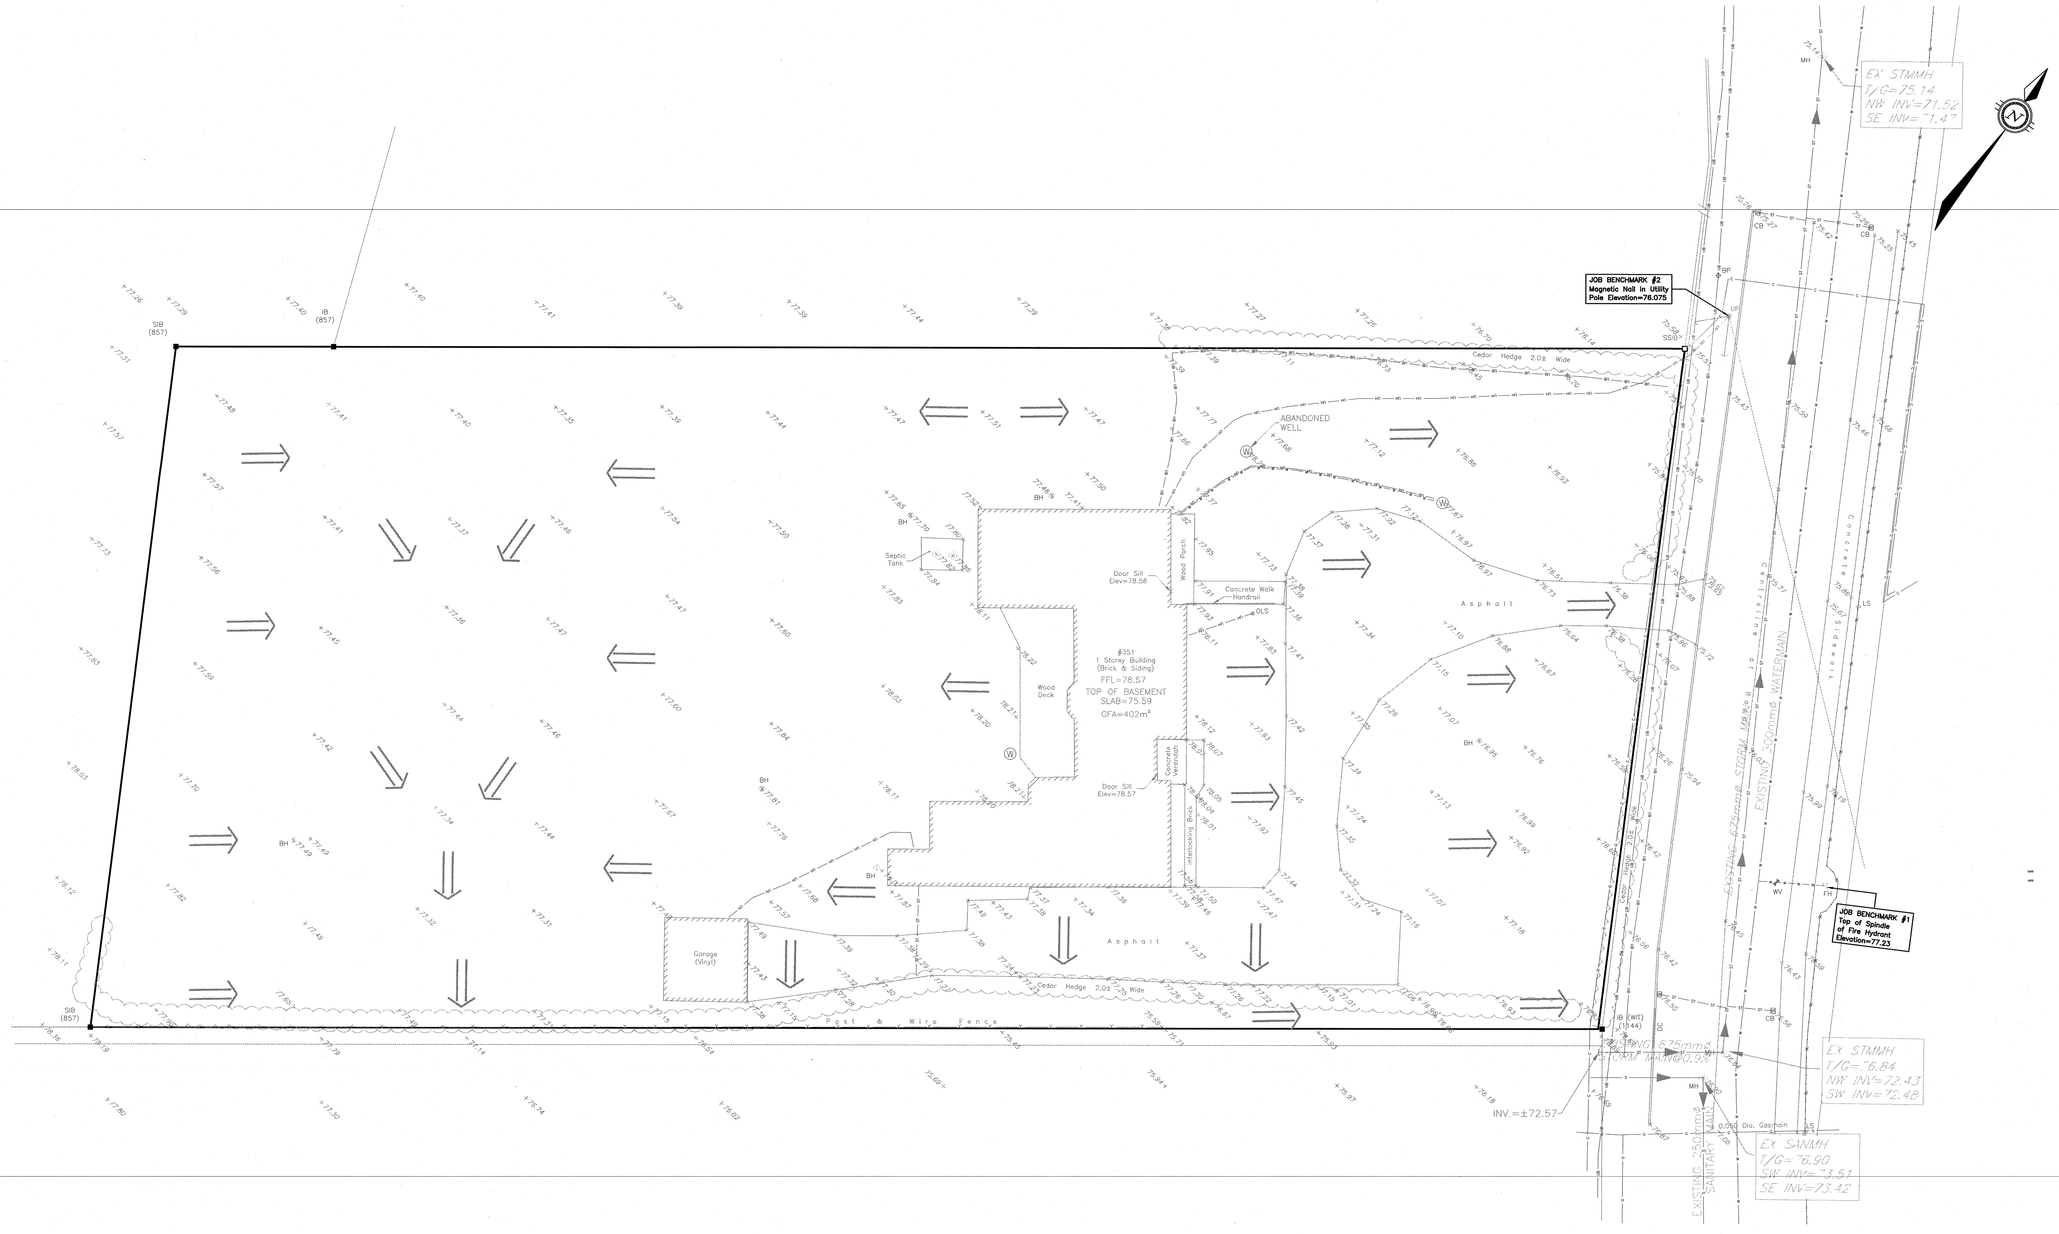

KEY PLAN

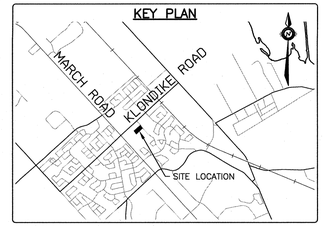

LEGEND

- SIB – STANDARD IRON BAR
- IB – IRON BAR
- CB – CATCH BASIN
- MH – MANHOLE
- WMH – WATER MANHOLE
- LS – LAMP STANDARD
- UP – UTILITY POLE
- WV – WATER VALVE
- FH – FIRE HYDRANT
- W – WELL
- – GUY WIRE AND ANCHOR
- –W– WATERMAIN
- – OVERHEAD UTILITY WIRES
- –UH– UNDERGROUND HYDRO
- –UB– UNDERGROUND BELL
- –G– GAS MAIN
- –C– CABLE (ROGERS)
- –SL– STREET LIGHT
- –ST– STORM SEWER
- –S– SANITARY SEWER
- CURB
- PROPERTY LINE
- +76.19 – EXISTING ELEVATION
- – EXISTING OVERLAND FLOW DIRECTION

APPROVED ☐ REFUSED ☐

THIS_____DAY OF_____,20___

DERRICK MOODIE, MANAGER
DEVELOPMENT REVIEW WEST
PLANNING INFRASTRUCTURE AND ECONOMIC
DEVELOPMENT DEPARTMENT, CITY OF OTTAWA

CAUTION
THE POSITION OF ALL POLE LINES, CONDUITS, WATERMAINS, SEWERS AND OTHER UNDERGROUND AND OVERGROUND UTILITIES AND STRUCTURES IS NOT NECESSARILY SHOWN ON THE CONTRACT DRAWINGS, AND WHERE SHOWN, THE ACCURACY OF THE POSITION OF SUCH UTILITIES AND STRUCTURES IS NOT GUARANTEED. BEFORE STARTING WORK, DETERMINE THE EXACT LOCATION OF ALL SUCH UTILITIES AND STRUCTURES AND ASSUME ALL LIABILITY FOR DAMAGE TO THEM.

PRELIMINARY
NOT FOR CONSTRUCTION

NO.	REVISION DESCRIPTION	DATE	BY	APPD
1	ISSUED FOR SITE APPLICATION	02/11/18	AE	AA

SCALE: 0 2m 4m 10m — HORIZONTAL 1:250

NORTH

DESIGNED BY

REVIEWED BY: LICENSED PROFESSIONAL ENGINEER M.A. ANSARI 22/11/2018 PROVINCE OF ONTARIO

CLIENT: KANATA MUSLIM ASSOCIATION
832 MARCH ROAD, OTTAWA, ON.
K2W 0C9
613.973.5000

exp Services Inc.
t: +1.613.688.1899 | f: +1.613.225.7330
2650 Queensview Drive, Unit 100
Ottawa, ON K2B 8H6
Canada
www.exp.com
• BUILDINGS • EARTH & ENVIRONMENT • ENERGY •
• INDUSTRIAL • INFRASTRUCTURE • SUSTAINABILITY •

BASEPLAN	AE
DESIGN	–
CHECKED	AA
CAD	AE
PROJECT MANAGER	AA
APPROVED	AA

PROJECT: KMA MOSQUE AND COMMUNITY CENTRE
351 SANDHILL ROAD, OTTAWA, ON

TITLE: EXISTING CONDITIONS

PROJECT No.	OTT-00238504-A0
SURVEY	F M & W
DATE	2018-08-20
DRAWING No.	EX

D07-12-17-0119

#17532

Filename: p:\projects\civil engineering services\238504\kma mosque and community centre\60-execution\64-engineer - drafting conditions.dwg
Plot Date: Wednesday, 21 November 2018 11:19:22 PM Last Plotted:11/21/2018 11:19:31 PM Plotted by: EdgeyarA
Plot Table: xp-24.ctb
References: xref:\CIVIL-NOV.dwg, xref:Keyplan.dwg