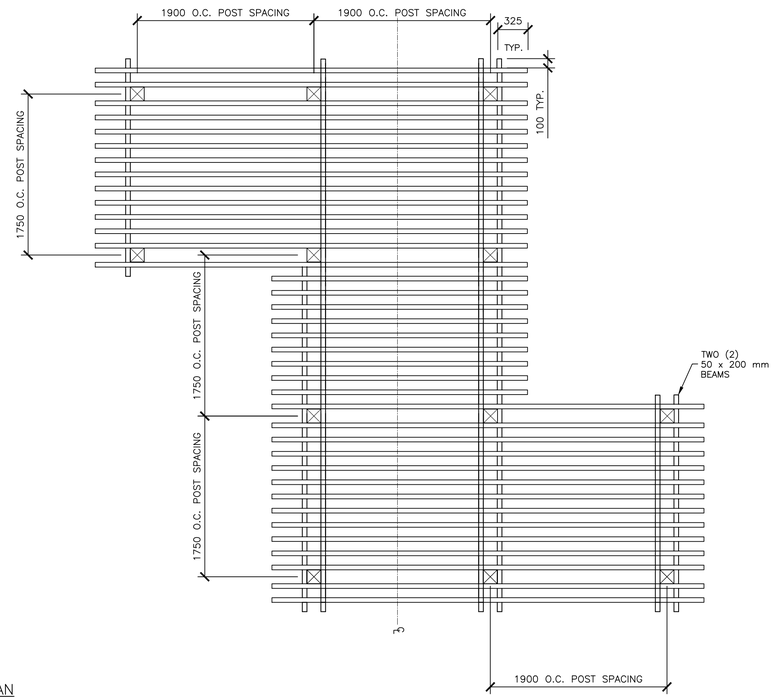

PLAN

1 WOOD TRELLIS

Scale 1:30

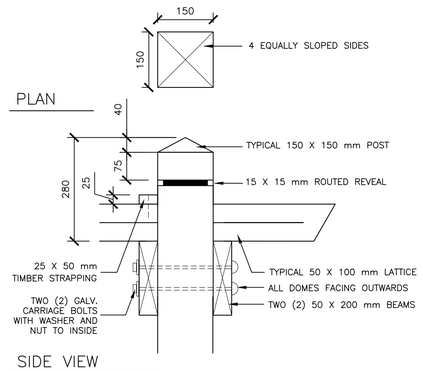

TRELLIS NOTES –

1. ALL LUMBER TO BE ROUGH–CUT
2. ALL POSTS TO BE NO.1 WESTERN RED CEDAR.
3. ALL BEAMS AND JOISTS TO BE NO.1 WESTERN RED CEDAR OR EQUAL APPROVED BY THE LANDSCAPE ARCHITECT AND/ OR CONTRACT ADMINISTRATOR.
4. ALL HARDWARE TO BE GALVANIZED, NO NAILS – SCREWS & CARRIAGE BOLTS ONLY
5. EXPOSED SURFACES WHERE INDICATED TO BE TREATED WITH 2 COATS OF EXTERIOR GRADE WOOD STAIN.

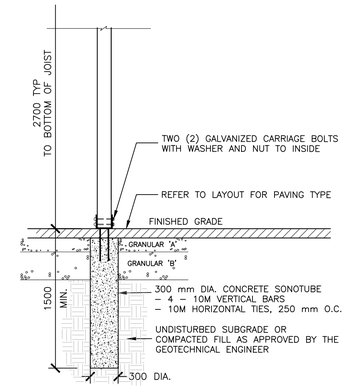

ELEVATION

NOTE: WHERE FOOTINGS ARE WITHIN SOFT LANDSCAPING CONSTRUCT 300mmX300mmX100mm SQUARE CONCRETE PAD AT TOP OF SONOTUBE, TOP OF CONCRETE PAD TO FINISH FLUSH WITH ADJACENT SOFT SURFACE

2 WOOD TRELLIS – FOOTING DETAIL

Scale 1:30

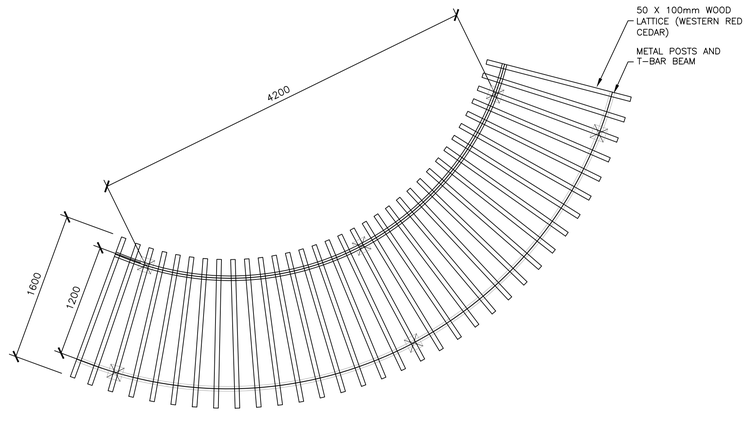

PLAN

3 CURVED TRELLIS

Scale 1:30

no.	date	revision
01	03.12.18	Issued for SPA

It is the responsibility of the appropriate contractor to check and verify all dimensions on site and report all errors and/or omissions to the architect.

All contractors must comply with all pertinent codes and by–laws.

Do not scale drawings.

This drawing may not be used for construction until signed.

Copyright reserved.

ASSOCIATION OF LANDSCAPE ARCHITECTS ONTARIO
SHERI L. EDWARDS
MEMBER

Hobin Architecture Incorporated
63 Parmilla Street
Ottawa, Ontario
Canada K1S 3K7
T: 613-238-7200
F: 613-235-2005
E: mail@hobinarc.com
hobinarc.com
HOBIN ARCHITECTURE

PROJECT/LOCATION:
811 Gladstone
Mixed-Use Development
Ottawa, ON

DRAWING TITLE:
Landscape Details

DRAWN BY:	DATE:	SCALE:
SE	Nov 2018	1:125

PROJECT: 2008-01

DRAWING NO.: L2.1

REVISION NO.:

None
None