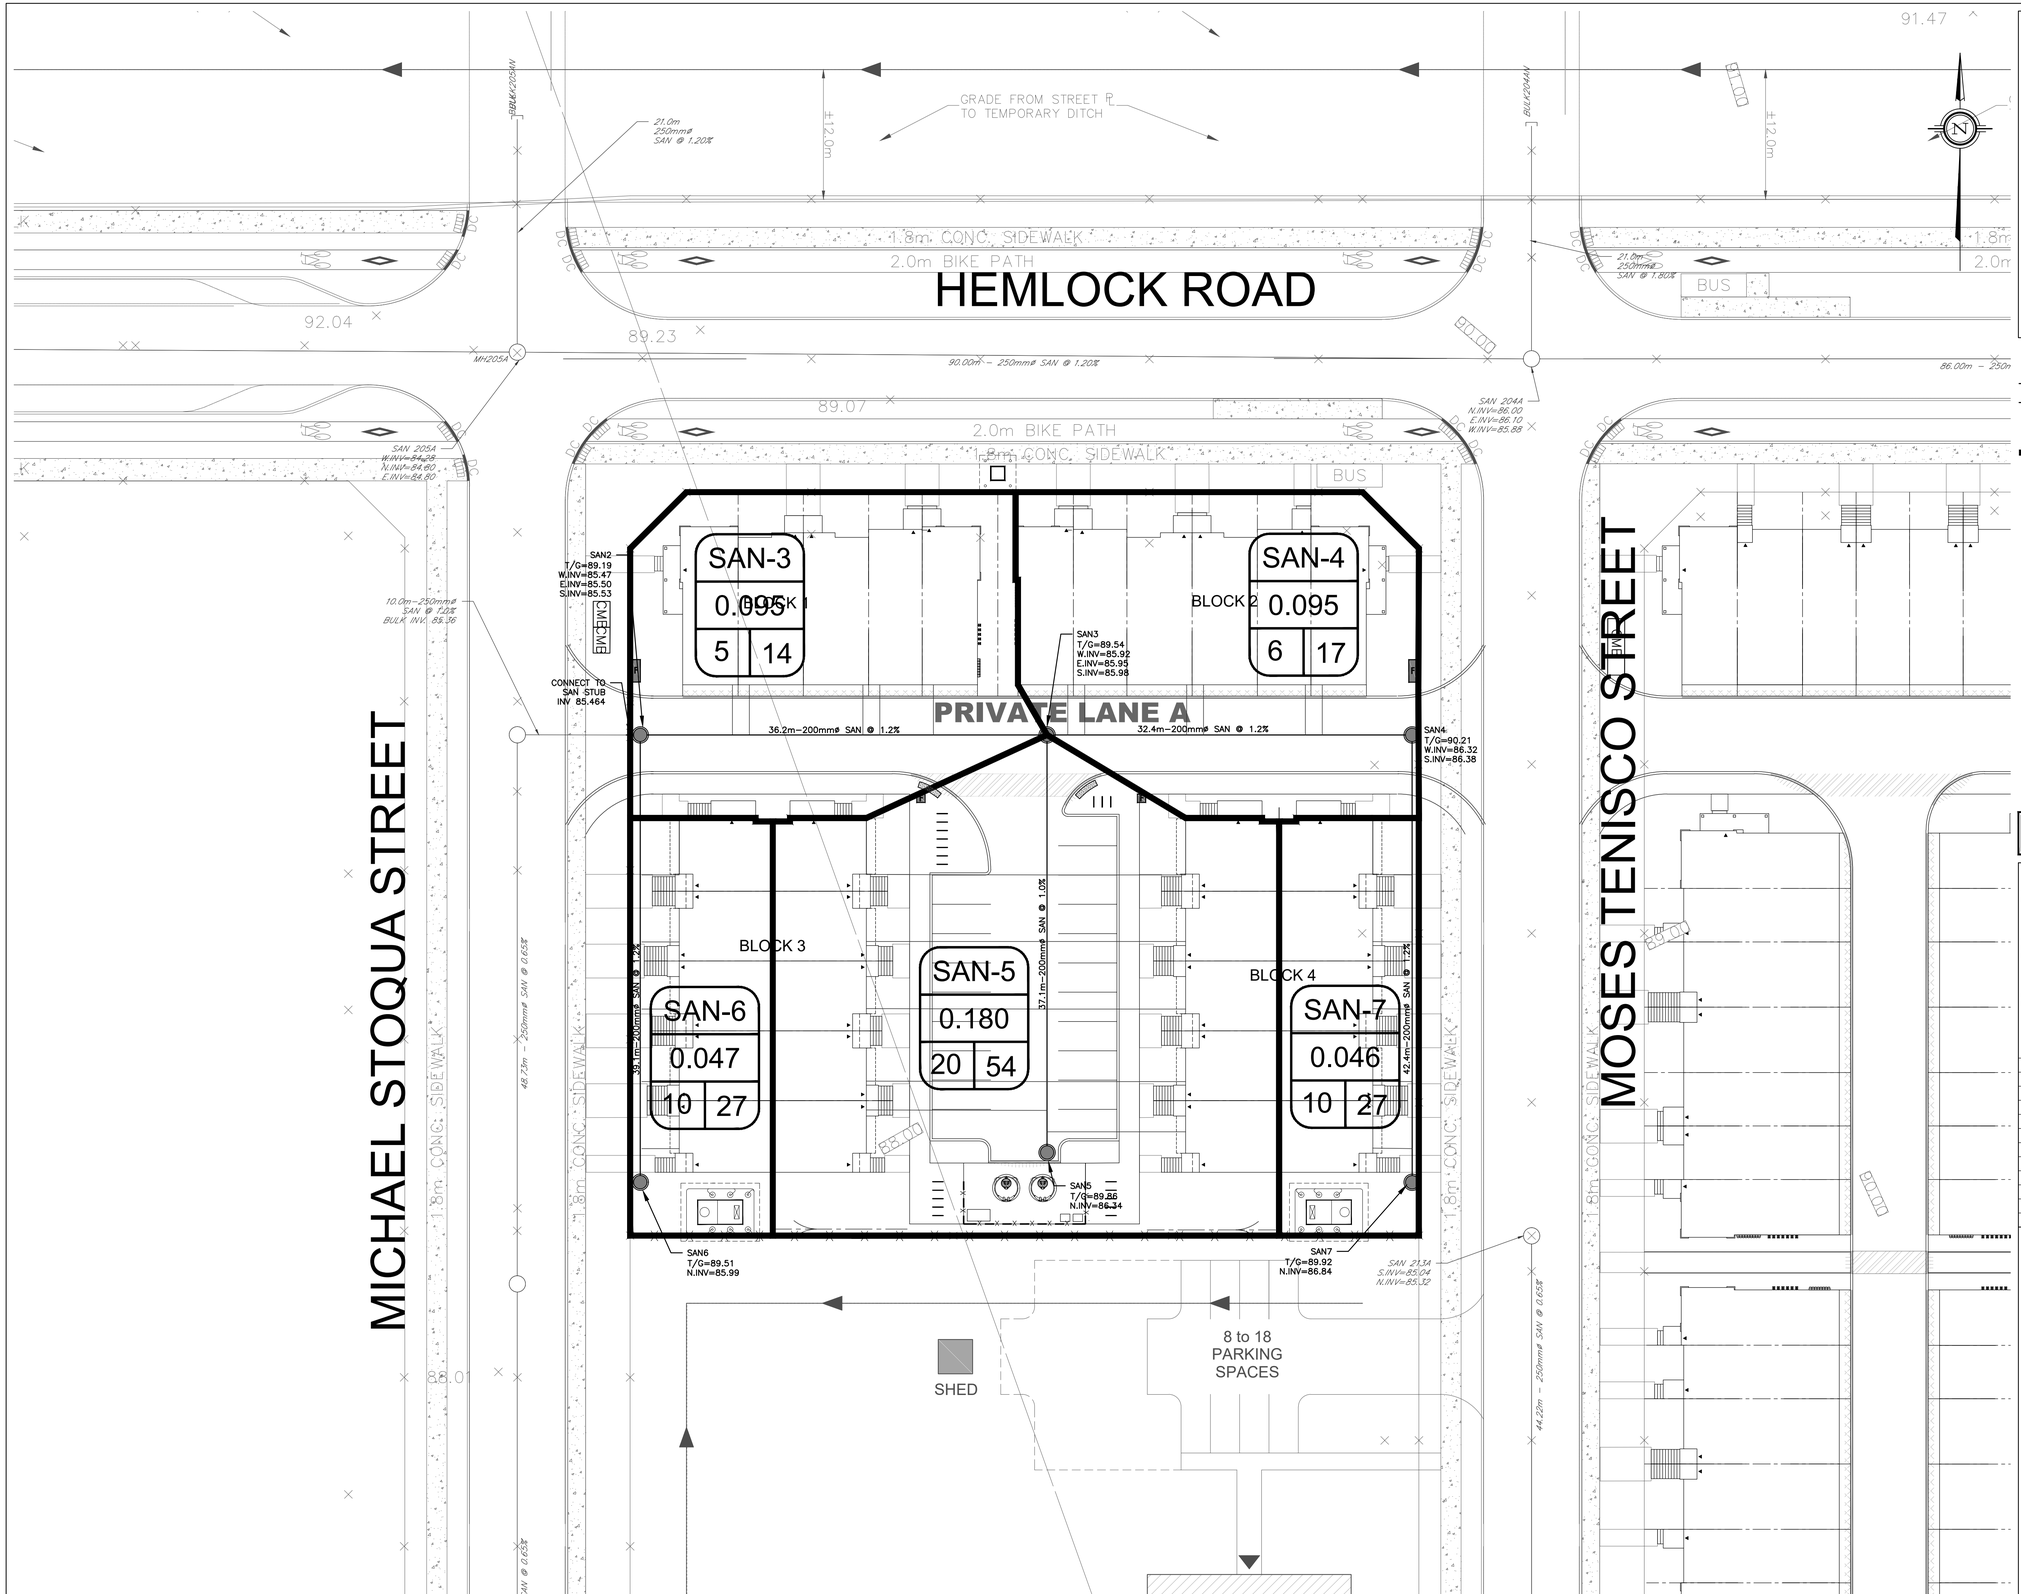

KEY PLAN

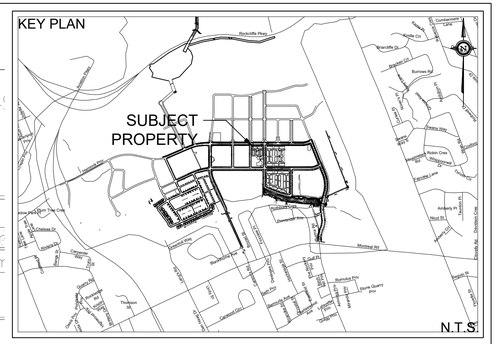

LEGEND

- PROPERTY LINE
- PROPOSED SANITARY SEWER
- PROPOSED SANITARY MANHOLE
- DRAINAGE DIVIDE
- SAN-1 / 0.260 / 10 | 36 — DRAINAGE AREA ID; AREA IN Ha; POPULATION; # OF UNITS

APPROVED
By Jeff McEwen at 3:50 pm, Aug 07, 2018

JEFF MCEWEN P.ENG.
MANAGER, DEVELOPMENT REVIEW EAST BRANCH
PLANNING, INFRASTRUCTURE & ECONOMIC
DEVEVELOPMENT DEPARTMENT, CITY OF OTTAWA

NOT FOR CONSTRUCTION

SITE PLAN INFORMATION
SITE PLAN PROVIDED BY KORSIAK URBAN PLANNING
DATED JULY 10, 2018

GEOTECHNICAL STUDY
GEOTECHNICAL RECOMMENDATIONS PROVIDED BY PATERSON GROUP INC.
PROJ. NO. PG4064-1
DATED AUGUST 8, 2017

SITE SERVICING AND STORMWATER MANAGEMENT STUDY
SERVICING AND STORMWATER MANAGEMENT RECOMMENDATIONS PROVIDED BY DSEL
PROJ. NO. 17-948
DATED MARCH 2018

BENCH MARK
ELEVATIONS ARE GEODETIC, REFERRED TO CITY OF OTTAWA VERTICAL BENCHMARK NO. 396
ELEV= 95.06 METERS

No.	BY	YY.MM.DD	DESCRIPTION
9	S.L.M.	18.07.19	ISSUED FOR MUNICIPAL APPROVAL
8	S.L.M.	18.07.12	ISSUED FOR MUNICIPAL APPROVAL
7	S.L.M.	18.06.20	ISSUED FOR MUNICIPAL REVIEW
6	A.W.T.	18.03.07	ISSUED TO CLC FOR APPROVAL
5	S.L.M.	18.03.02	ISSUED FOR MUNICIPAL REVIEW
4	A.J.T.	17.12.14	ISSUED FOR MUNICIPAL REVIEW
3	S.L.M.	17.12.07	ISSUED FOR CLC REVIEW
2	A.D.F.	17.08.11	ISSUED FOR MUNICIPAL REVIEW
1	S.L.M.	17.08.02	ISSUED FOR CANADA LANDS COMPANY REVIEW

LICENSED PROFESSIONAL ENGINEER — S. L. MERRICK — 100186523 — 2018-07-19 — PROVINCE OF ONTARIO

PROJECT No. 17-948

REVIEWED BY

SANITARY DRAINAGE PLAN
WATERIDGE - BLOCK 22

© DSEL

MATTAMY HOMES
50 HINES ROAD
OTTAWA, ON
Tel. (613) 831-4115

DSEL
david schaeffer engineering ltd
SMART SUBDIVISIONS™
120 Iber Road Unit 103
Stittsville, Ontario, K2S 1E9
Tel. (613) 836-0856
Fax. (613) 836-7183
www.DSEL.ca

DRAWN BY:	A.W.T.	CHECKED BY:	A.D.F.	DRAWING NO.	SHEET NO.
DESIGNED BY:	S.L.M.	CHECKED BY:	A.D.F.	SAN-1	2 of 2
SCALE:	1:250	DATE:	MARCH 2018		

z:\projects\17-918_mattamy_rockcliffe\b_design\b2_drawings\b2-2_main (dsel)\948 - block 22\spa-sub3\2018-07-18_948_spa_ggm.dwg

#17691

D07-12-17-0111