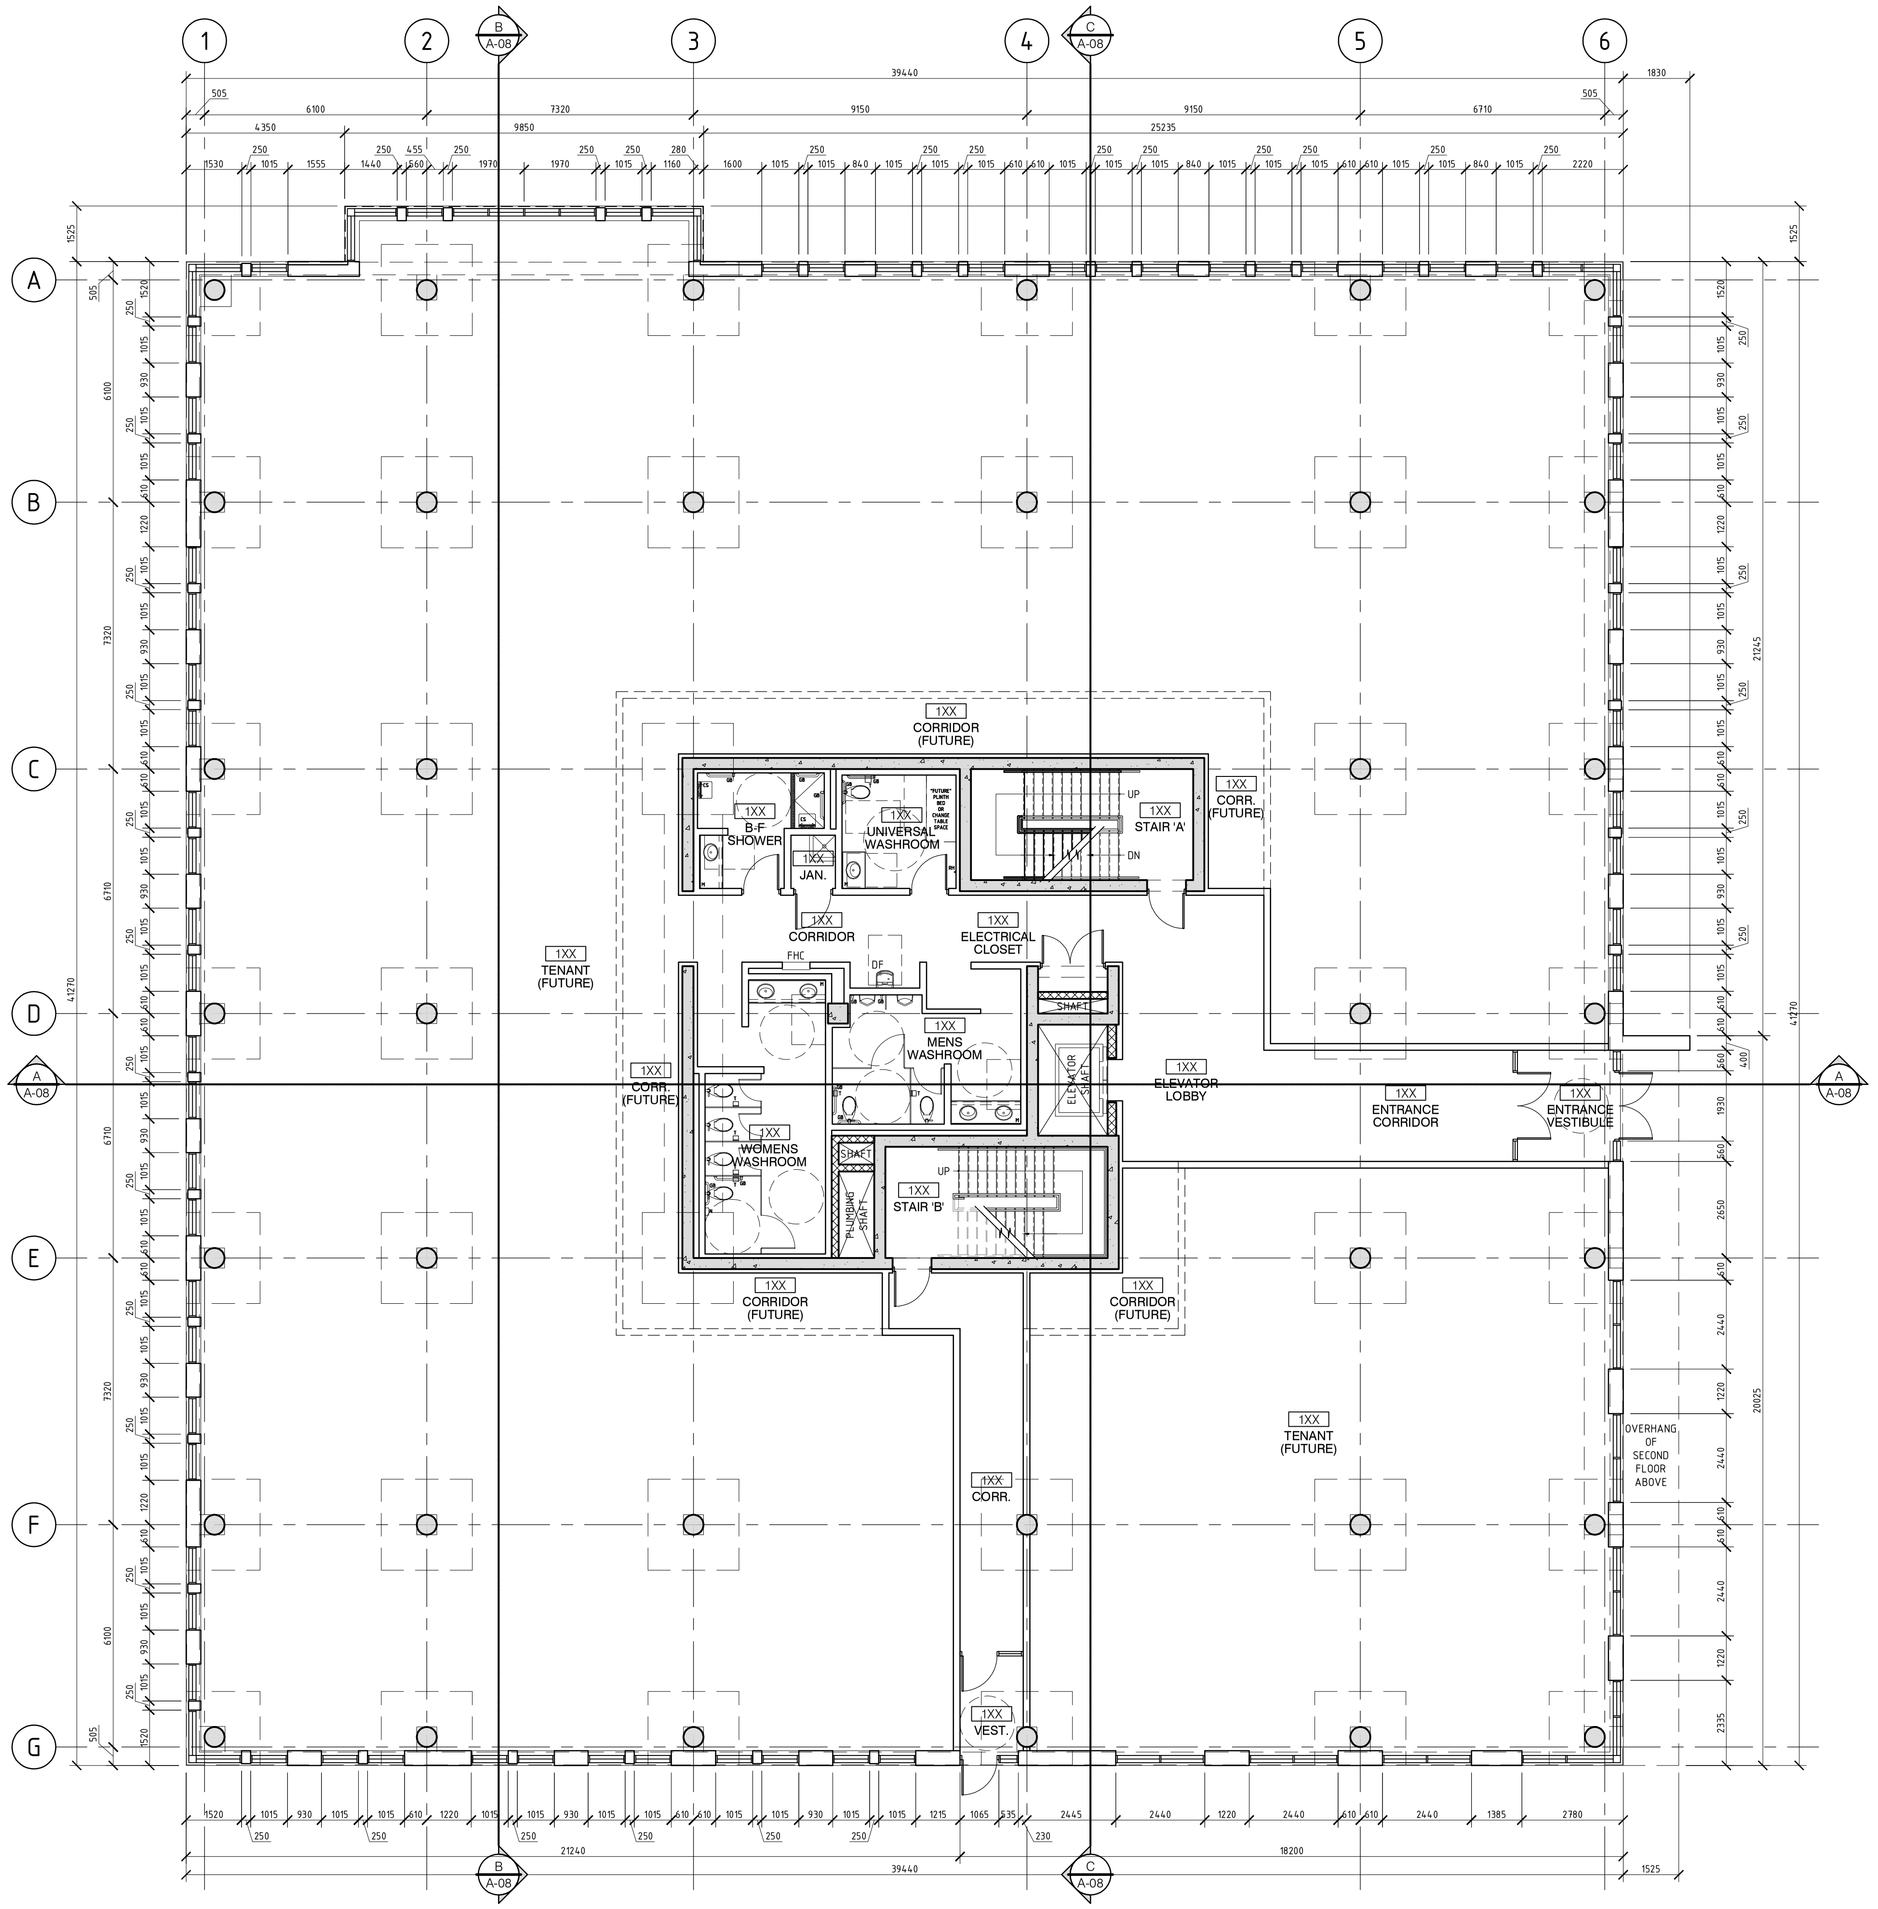


1 A-03 PROPOSED GROUND FLOOR PLAN
SCALE - 1:100

Merkburn Holdings Limited

| NO. | ISSUE & REVISIONS | DATE |
|---|---|---|
| 3 | ISSUED FOR SITE PLAN APPLICATION | 23 JAN 2019 |
| 2 | CITY PRE-CONSULTATION | 11 OCT 2018 |
| 1 | DESIGN REVIEW | 12 SEPT 2018 |

SEAL

ONTARIO ASSOCIATION OF ARCHITECTS SCOTT MAYNARD LICENCE 6393

Not for construction unless SEALED and SIGNED.

PROJECT NORTH


**P & R**

PYE & RICHARDS ARCHITECTS INC.

200-824 MEATH STREET OTTAWA ONTARIO K1Z 6B8
TEL: 613 724-7700 FAX: 613 724-1289
EMAIL: staff@pnrarch.com
WEBSITE: www.pyeandrichardsarchitects.com


PROJECT

**56 STEACIE DRIVE**
**NEW BUILDING**
**MERKBURN**

56 STEACIE DRIVE KANATA, OTTAWA, ON

DRAWING

**GROUND FLOOR PLAN**

DO NOT SCALE. REFER ANY DIMENSIONAL ERRORS AND/OR POSSIBLE TRADE INTERFERANCE/ CONFLICT TO TEH ARCHITECT FOR CLARIFICATION PRIOR TO COMMENCEMENTS OF TEH WORK

| | |
|---|---|
| PROJECT NO. 18-28 | DRAWING NO. |
| SCALE - AS NOTED | **A-03** |
| DRAWN - W.D. | |
| CHECKED - S.H. | |
| PLOT DATE - JAN 2019 | REVISION NO. |