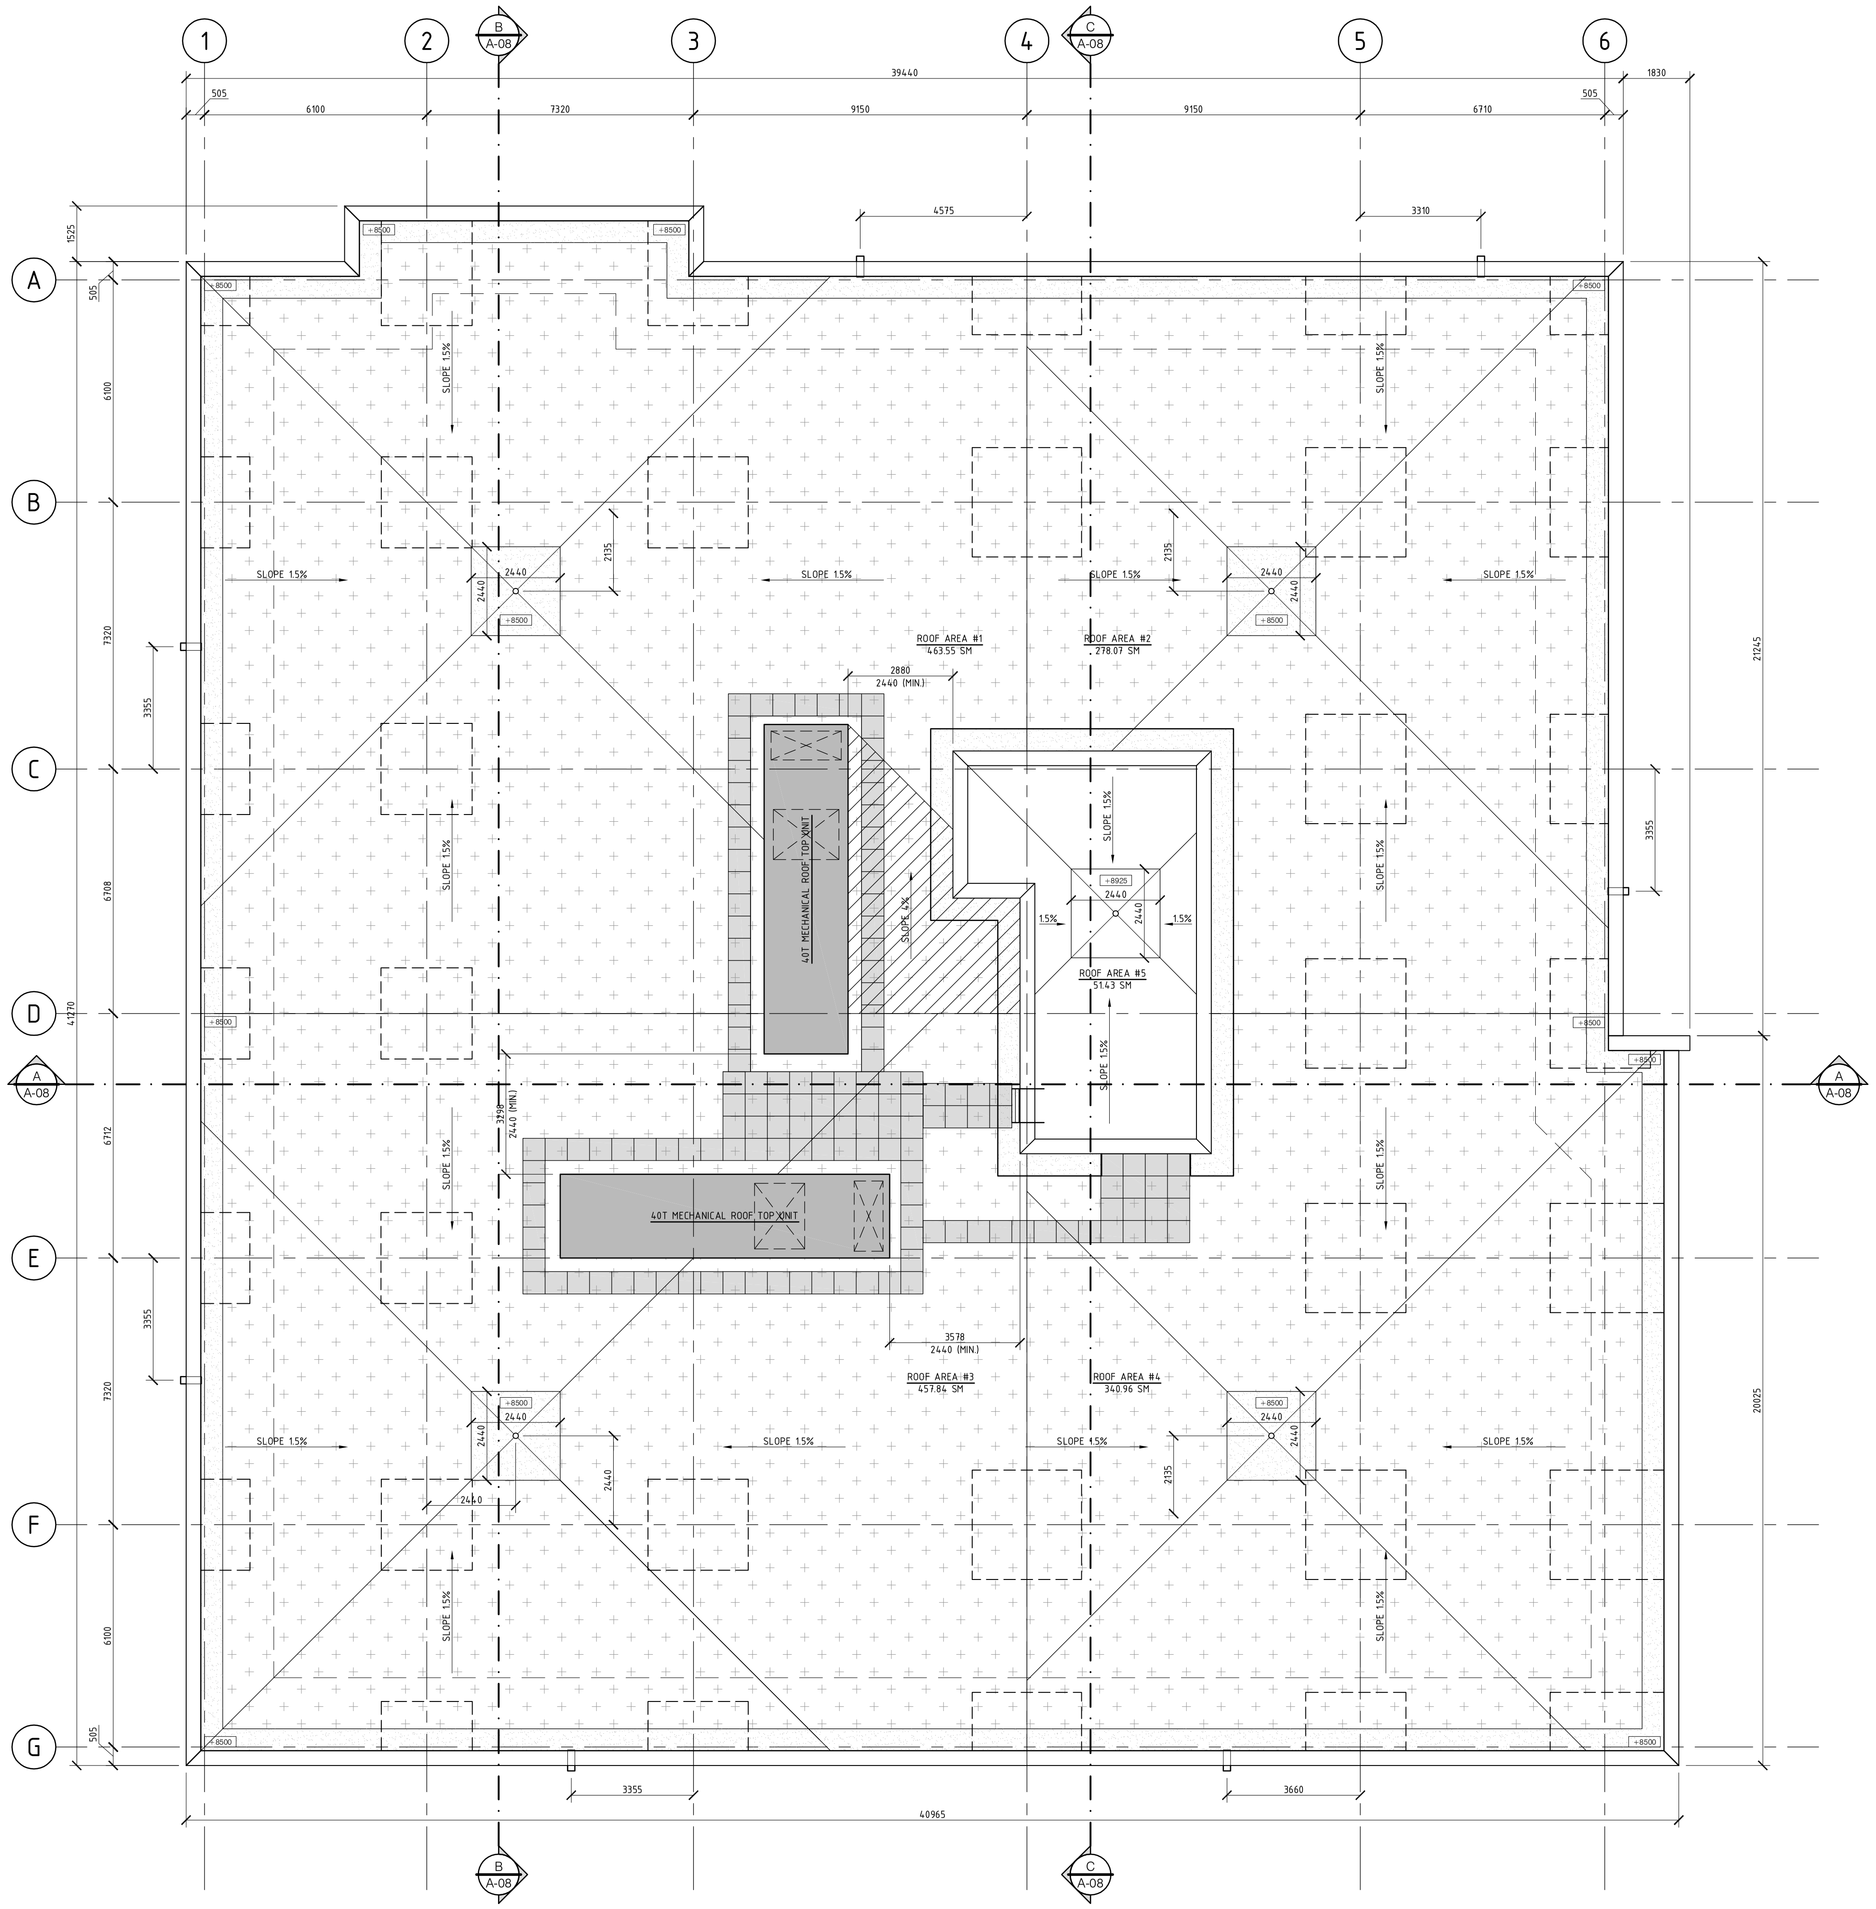

ROOF PLAN
SCALE - 1:100

Merkburn Holdings Limited

NO.	ISSUE & REVISIONS	DATE
3	ISSUED FOR SITE PLAN APPLICATION	23 JAN 2019
2	CITY PRE-CONSULTATION	11 OCT 2018
1	DESIGN REVIEW	12 SEPT 2018

SEAL

ONTARIO ASSOCIATION OF ARCHITECTS
SCOTT MAYNARD
LICENCE 6393

Not for construction unless SEALED and SIGNED.

PROJECT NORTH

TRUE NORTH

P & R
PYE & RICHARDS ARCHITECTS INC.
200-824 MEATH STREET OTTAWA ONTARIO K1Z 6E8
TEL: 613 724-7700 FAX: 613 724-1289
EMAIL: staff@pnrarch.com
WEBSITE: www.pyeandrichardsarchitects.com

PROJECT

56 STEACIE DRIVE
NEW BUILDING
MERKBURN

56 STEACIE DRIVE KANATA, OTTAWA, ON

DRAWING

ROOF PLAN

DO NOT SCALE. REFER ANY DIMENSIONAL ERRORS AND/OR POSSIBLE TRADE INTERFERANCE/ CONFLICT TO TEH ARCHITECT FOR CLARIFICATION PRIOR TO COMMENCEMENTS OF TEH WORK

PROJECT NO.	18-28	DRAWING NO.
SCALE -	AS NOTED	**A-06**
DRAWN -	W.D.	
CHECKED -	S.H.	
PLOT DATE -	JAN 2019	REVISION NO.