ELEVATION KEYNOTE LEGEND

NOTE	DESCRIPTION
1	ARCHITECTURAL MASONRY BLOC - "CHARCOAL" COLOUR
2	ARCHITECTURAL MASONRY BLOCK - "WHITE" COLOUR
3	GLASS PANEL WALL (OPAQUE) WITH PUNCH WINDOWS
4	CURTAIN WALL GLAZING SYSTEM
5	SPANDREL PANEL - GLASS
6	SPANDREL PANEL - METAL
7	ALUMINIUM GUARDRAIL WITH TEMPERED GLASS
8	METAL PANEL

0 2000 4000 6000 8000

BAR SCALE 1:250

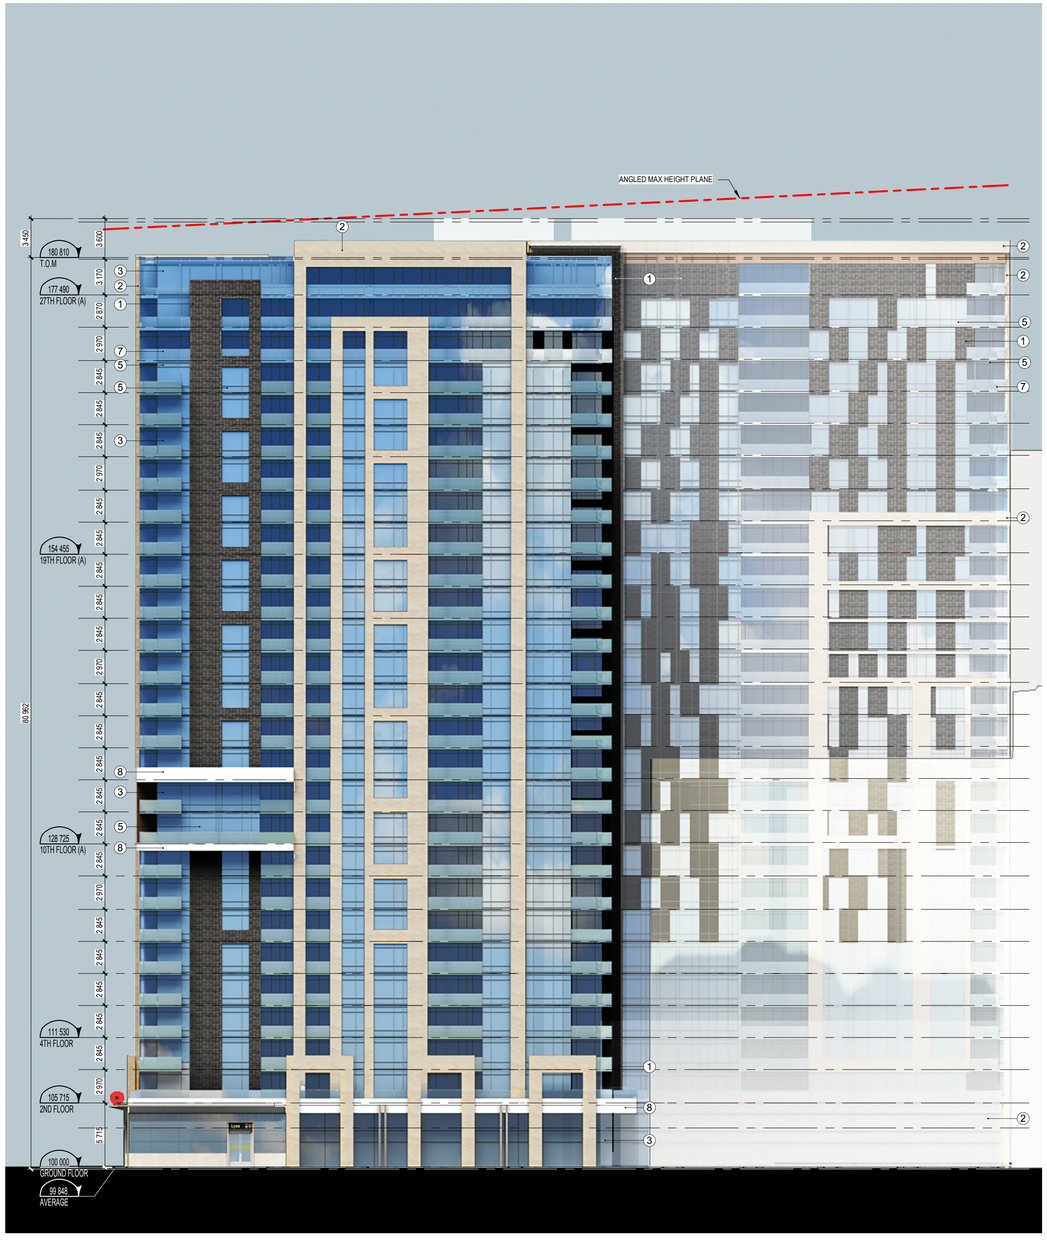

QUEEN ST. ELEVATION (NORTH) 2 / A400

1 : 250

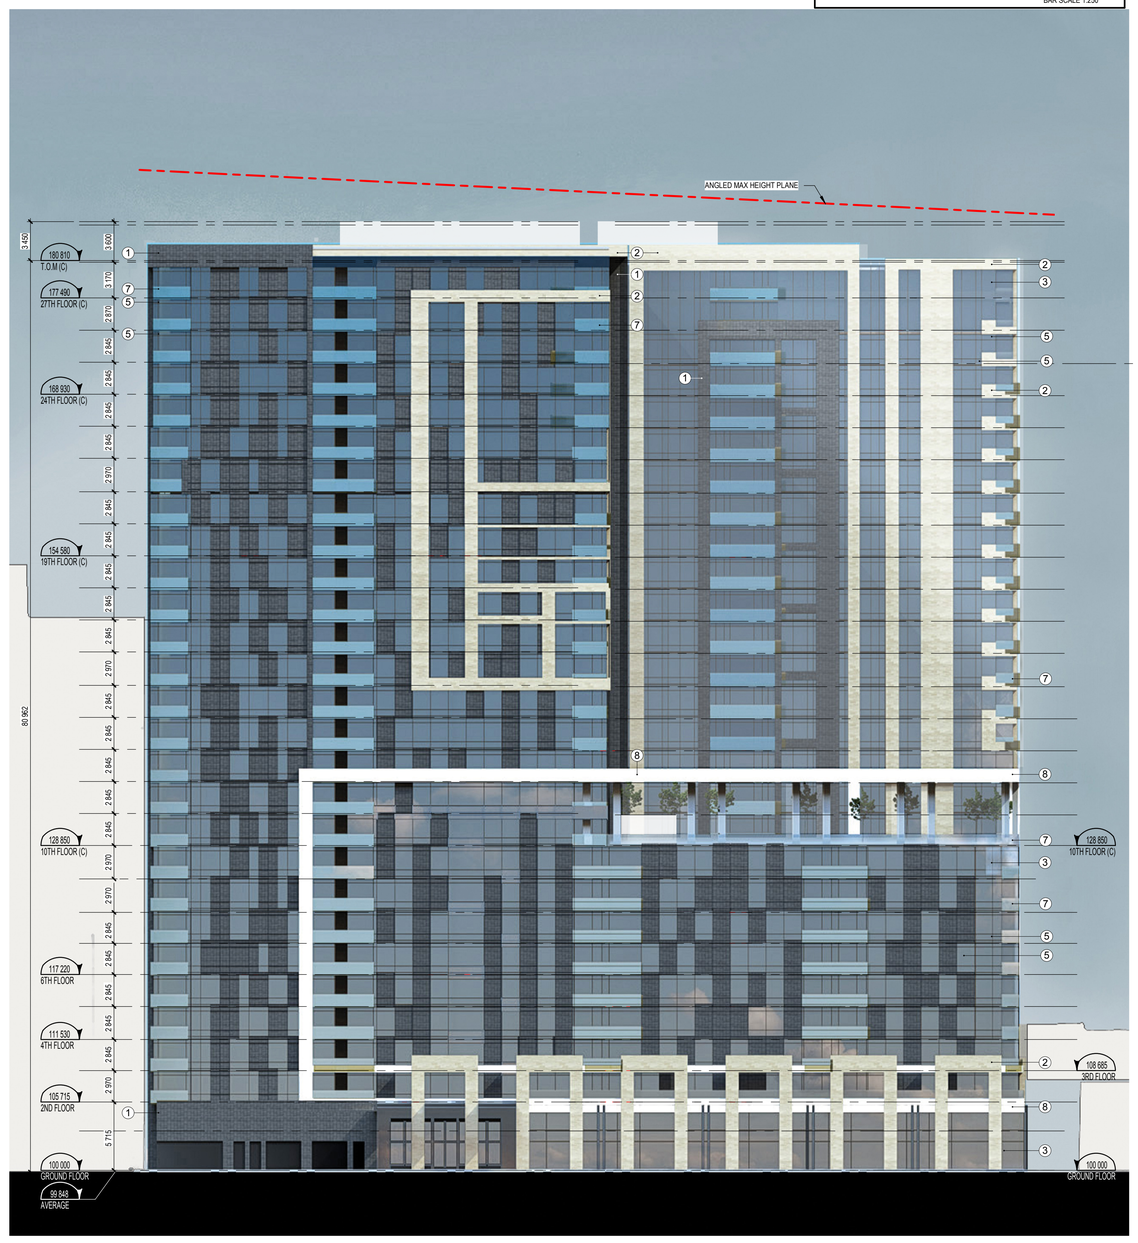

ALBERT ST. ELEVATION (SOUTH) 1 / A400

1 : 250

NOTES GÉNÉRALES General Notes

1 Ces documents d'architecture sont la propriété exclusive de NEUF architect(e)s et ne pourront être utilisés, reproduits ou copiés sans autorisation écrite préalable. / These architectural documents are the exclusive property of NEUF architect(e)s and cannot be used, copied or reproduced without written pre-authorisation
2 Les dimensions apparaissant aux documents devront être vérifiées par l'entrepreneur avant le début des travaux. / All dimensions which appear on the documents must be verify by the contractor before to start the work.
3 Veuillez aviser l'architecte de toute dimension erreur et/ou divergences entre ces documents et ceux des autres professionnels. / The architect must be notified of all errors, omissions and discrepancies between these documents and those of the others professionnals.
4 Les dimensions sur ces documents doivent être lues et non mesurées. / The dimensions on these documents must be read and not measured.

URBANISTE Urban Planner
Fotenn
223 McLeod Street, Ottawa ON K2P 0Z8
T 613 730 5709 fotenn.com

ARCHITECTURE DE PAYSAGE Landscape Architect
James B. Lennox & Associates Inc.
3332 Carling Avenue, Ottawa ON K2H 5A8
T 613 722 5168 jbla.ca

ARPENTEUR Surveyor
Annis O'Sullivan Vollebekk Ltd.
14 Concourse Gate, Suite 500, Nepean ON K2E 7S6
T aovltd.com

STRUCTURE Structure
Goodeve Structural Inc.
77 Auriga Drive, Unit 18, Ottawa ON K2E 7Z7
T 613 226 4558 goodevemanhire.ca

CIVIL Civil
Novatech Engineering
Suite 200, 240 Michael Cowpland Drive, Ottawa ON K2M 1P6
T 613 254 9643 novatech-eng.com

ARCHITECTES Architect
NEUF architect(e)s SENCRL
630, boul. René-Lévesque O. 32e étages, Montréal QC H3B 1S6
T 514 847 1117 NEUFarchitectes.com

SCEAU / Seal

NEUF
ARCHITECT(E)S
NEUF ARCHITECTES SENCRL

CLIENT Client

CLARIDGE HOMES

OUVRAGE Project

383 ALBERT STREET & 340 QUEEN STREET

EMPLACEMENT Location: OTTAWA

NO PROJET No.: 11679.00

NO	RÉVISION	DATE (aa-mm-jj)
B	SITE PLAN CONTROL RESPONSE	(19-02-19)

Préliminaire NE PAS UTILISER POUR CONSTRUCTION

DESSINÉ PAR Drawn by: Auteur

VÉRIFIÉ PAR Checked: Vérificateur

DATE (aa.mm.jj): 18.07.26

ÉCHELLE Scale: 1 : 250

TITRE DU DESSIN Drawing Title

ELEVATIONS

RÉVISION Revision: B

NO. DESSIN Dwg Number: A400

C:\Fichiers Revit Locaux\11679_Arch_Central_R18_crouault.rvt