APPROVED ☐ REFUSED ☐

THIS ____ DAY OF _____ , 20_____

DON HERWEYER, MCIP, RPP
MANAGER, DEVELOPMENT REVIEW - SOUTH
PLANNING, INFRASTRUCTURE & ECONOMIC
DEVELOPMENT DEPARTMENT, CITY OF OTTAWA

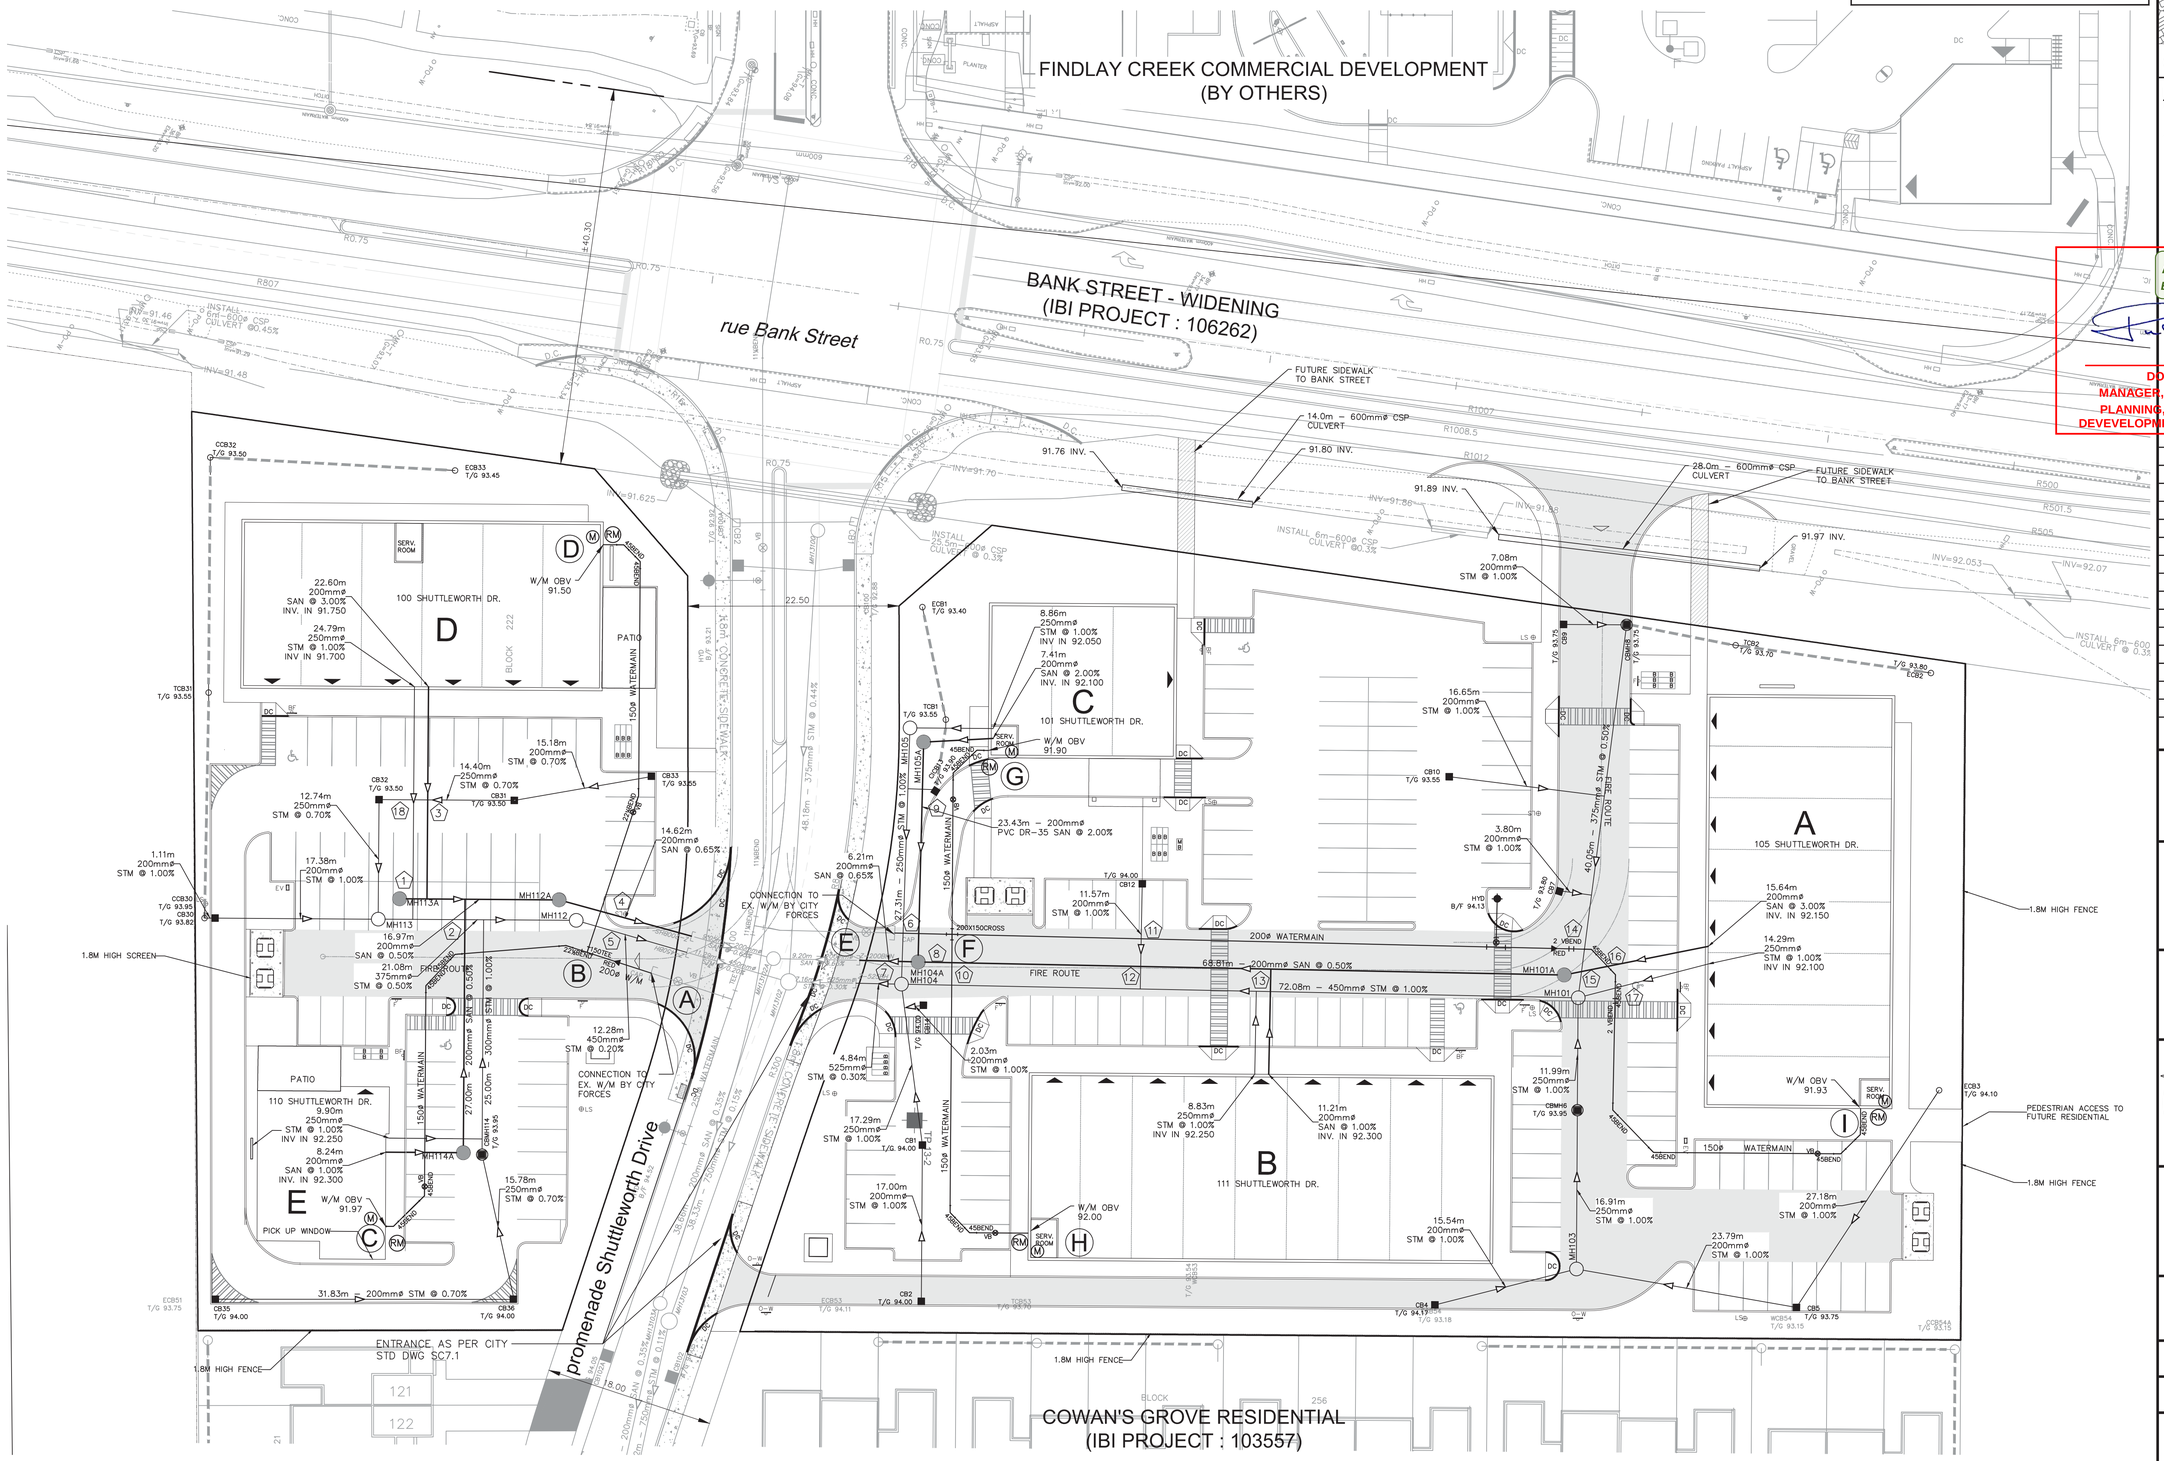

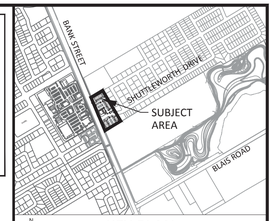

KEY PLAN
(NTS)

NOTES:
1. SEE DRAWING C-010 FOR ADDITIONAL DETAILS AND NOTES.
2. SITE BENCHMARK TO BE OBTAINED FROM LEGAL SURVEYOR ANNIS, O'SULLIVAN, VOLLEBEKK LTD.

APPROVED
By Don Herweyer at 12:07 pm, Mar 15, 2019

DON HERWEYER, MCIP, RPP
MANAGER, DEVELOPMENT REVIEW - SOUTH
PLANNING, INFRASTRUCTURE & ECONOMIC
DEVEVELOPMENT DEPARTMENT, CITY OF OTTAWA

No.	REVISIONS	By	Date
14			
13			
12			
11			
10			
9			
8			
7			
6			
5	REVISED AS PER NEW SITE PLAN AND CITY COMMENTS	T.R.B.	2019:01:22
4	ISSUED FOR TENDER	T.R.B.	2019:01:17
3	RE-SUBMISSION FOR SITE PLAN APPROVAL	T.R.B.	2019:01:10
2	REVISED AS PER NEW SITE PLAN AND CITY COMMENTS	T.R.B.	2018:11:14
1	ISSUED FOR SPA	T.R.B.	2018:07:12

URBANDALE CORPORATION

IBI GROUP
400 – 333 Preston Street
Ottawa ON K1S 5N4 Canada
tel 613 225 1311 fax 613 225 9868
ibigroup.com

Project Title
Cowan's Grove
PLAZA
4791 BANK STREET

LICENSED PROFESSIONAL ENGINEER
T. R. BRULE
2019/01/22
PROVINCE OF ONTARIO

Drawing Title
SITE SERVICING

Scale
1 : 300

Design	Date
J.B.	JUNE 2018
Drawn	Checked
D.P.S.	T.R.B.
Project No.	Drawing No.
116871	C-100

D07-12-18-0109

#17750