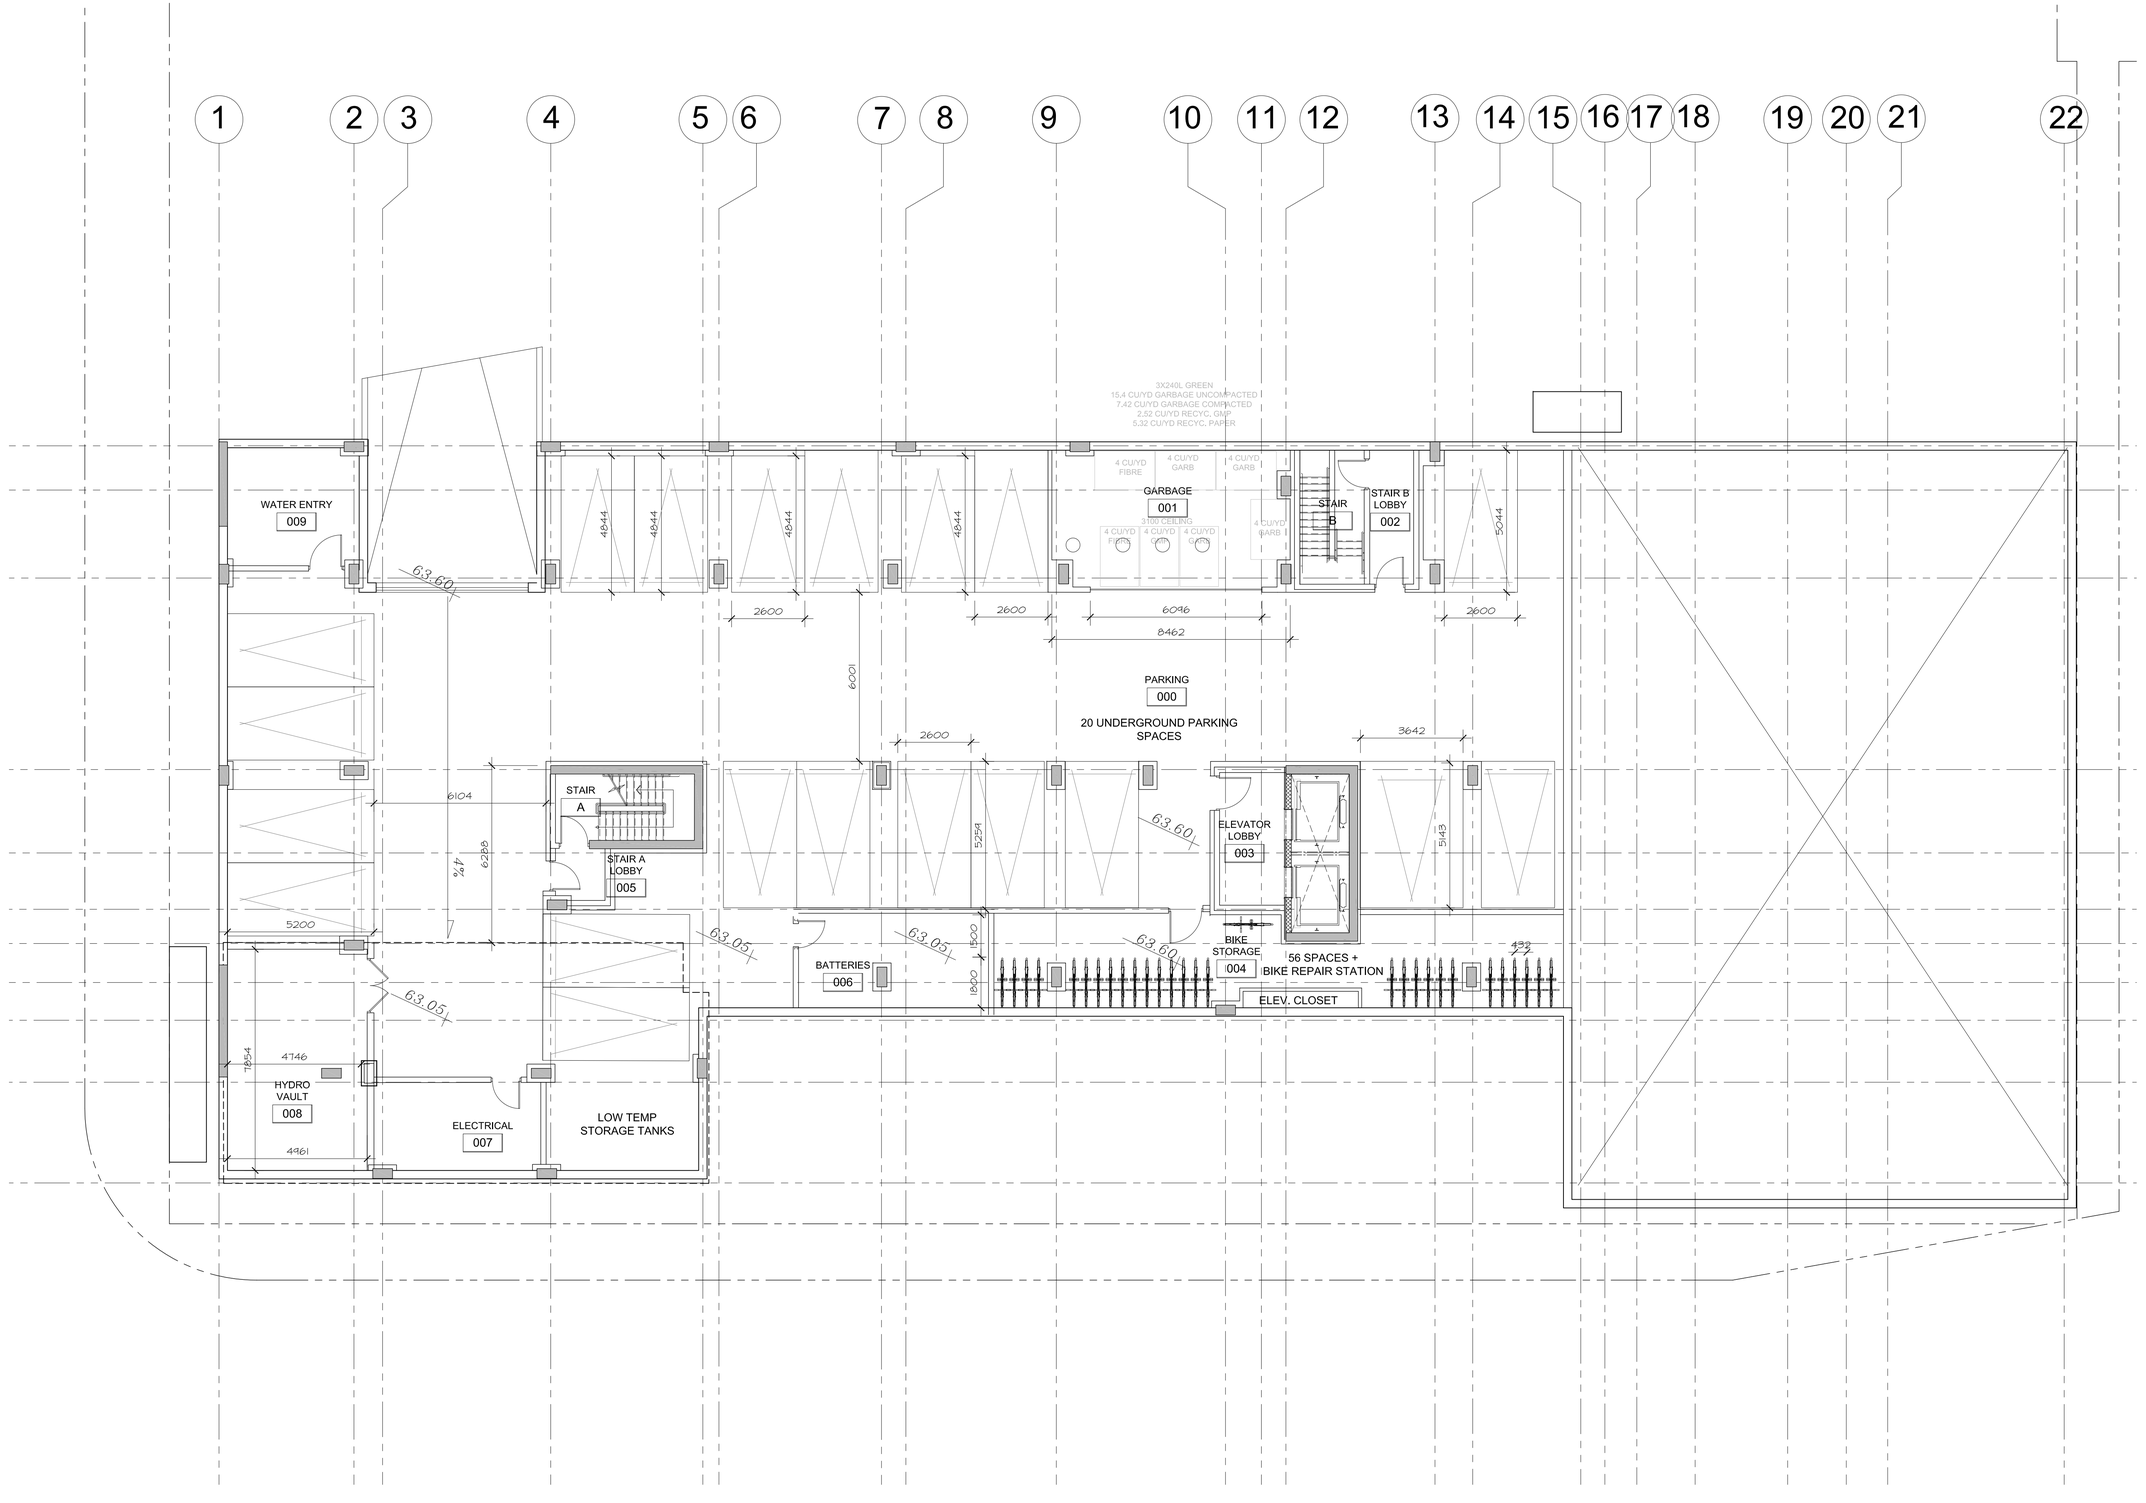

OTTAWA COMMUNITY HOUSING
LOGEMENT COMMUNAUTAIRE D'OTTAWA

no.	date	revision
3	MAR 28, 2019	ISSUED FOR SPA RESPONSE **2**
2	FEB 22, 2019	ISSUED FOR SPA RESPONSE
1	DEC 21, 2018	ISSUED FOR SCHEMATIC DESIGN REVIEW

It is the responsibility of the appropriate contractor to check and verify all dimensions on site and report all errors and/or omissions to the architect.

All contractors must comply with all pertinent codes and by-laws.

Do not scale drawings.

This drawing may not be used for construction until signed.

Copyright reserved.

ONTARIO ASSOCIATION OF ARCHITECTS
LARRY J. HOBIN
LICENCE
3049

Hobin Architecture Incorporated
63 Parmilla Street
Ottawa, Ontario
Canada K1S 3K7
T: 613-238-7200
F: 613-235-2005
E: mail@hobinarc.com
hobinarc.com

HOBIN ARCHITECTURE

PROJECT/LOCATION:
811 GLADSTONE AFFORDABLE HOUSING
811 GLADSTONE, OTTAWA ONTARIO

DRAWING TITLE:
PARKING LEVEL FLOOR PLAN
6 STOREY

DRAWN BY:	DATE:	SCALE:
LE	DEC 12, 2018	1:100

PROJECT: 1818

DRAWING NO.: A2.01

REVISION NO.:

D02-02-18-0107/ D07-12-18-0181

#17839

None
None