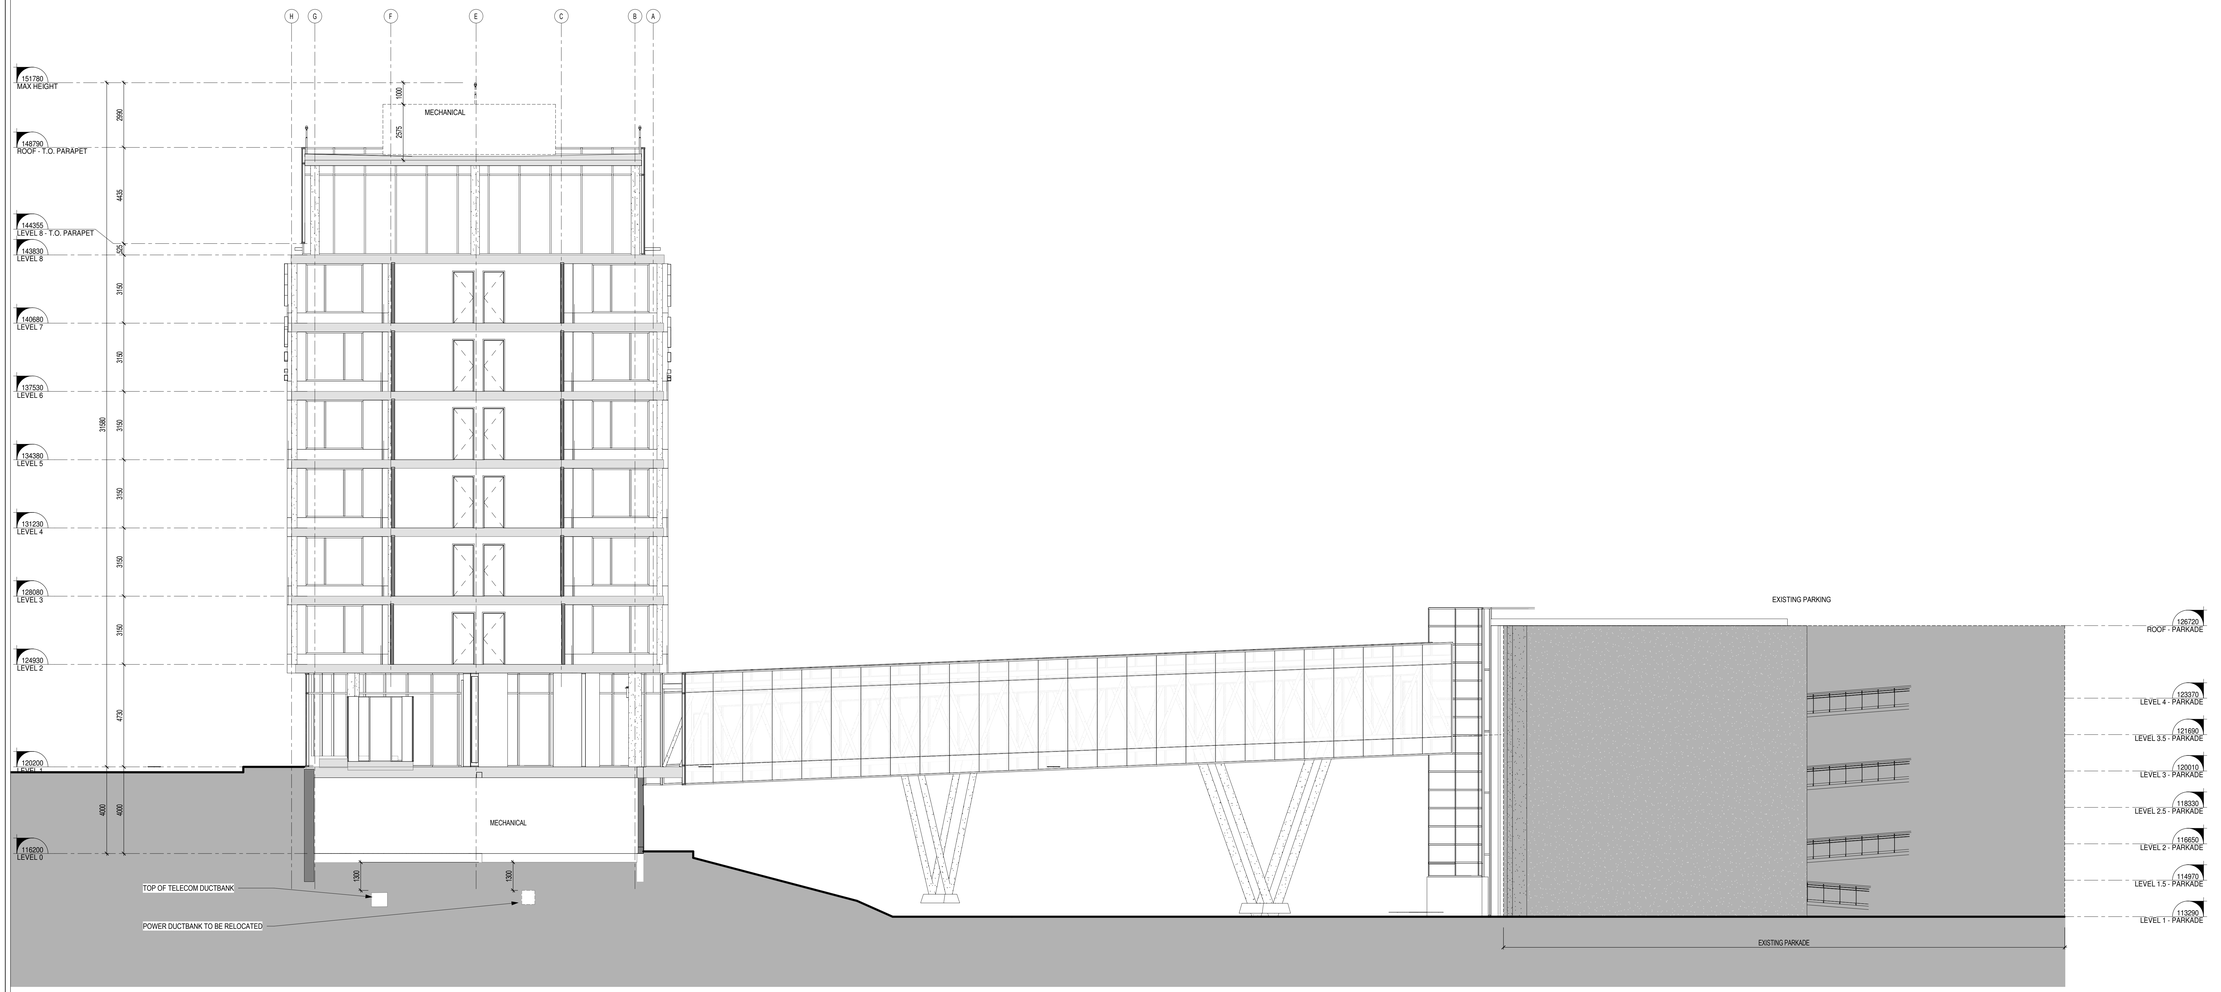

1 / A310 GENERAL BUILDING CROSS SECTION
Scale: 1 : 100

LEMAYMICHAUD
ARCHITECTURE
DESIGN

742, rue William
Montréal, Qc, H3C 1P1 T. 514.397.8737

PROJECT

ALT OTTAWA AIRPORT

1085 Airport Parkway Private, Ottawa, ON K1V 9B4

CLIENT

alt HOTELS BY LE GERMAIN

CONSULTANTS

STRUCTURE

EMS

815, BOUL. LEBOURGNEUF, BUR. 406,
QUÉBEC (QC), G2J 0C1
T. 418.871.8103

MECHANICAL / ELECTRICAL

GENECOR EXPERTS-CONSEILS

660 AVE. ROYALE,
QUÉBEC (QC), G1E 1Y7
T. 418.666.0009

CIVIL / LANDSCAPE / INFRASTRUCTURE

CIMA+

240 CATHERINE STREET, SUITE 110
OTTAWA (ON), K2P 2G8
T. 613.860.2462

DRAWING

CROSS SECTIONS

1 : 100

PRINTING REVISIONS

No	Date	Description
A	2019-02-26	ISSUED FOR OMCIAA APPROVAL
B	2019-02-27	ISSUED FOR LAND-USE PROPOSAL (NAV/CANADA)
C	2019-03-25	ISSUED FOR SITE PLAN APPLICATION

Verified by : Judi Farkas
Approved by :Lucie Vaillancourt
Drafted by : PC, MND

STAMP

NOTES

The contractor must verify all dimensions and communicate any discrepancies with the architect before carrying out the work.

This document remains the property of **-LEMAYMICHAUD Architecture Design -** and should be used only for the specific use which it is intended.

PROJECT # 38118L

SHEET A310