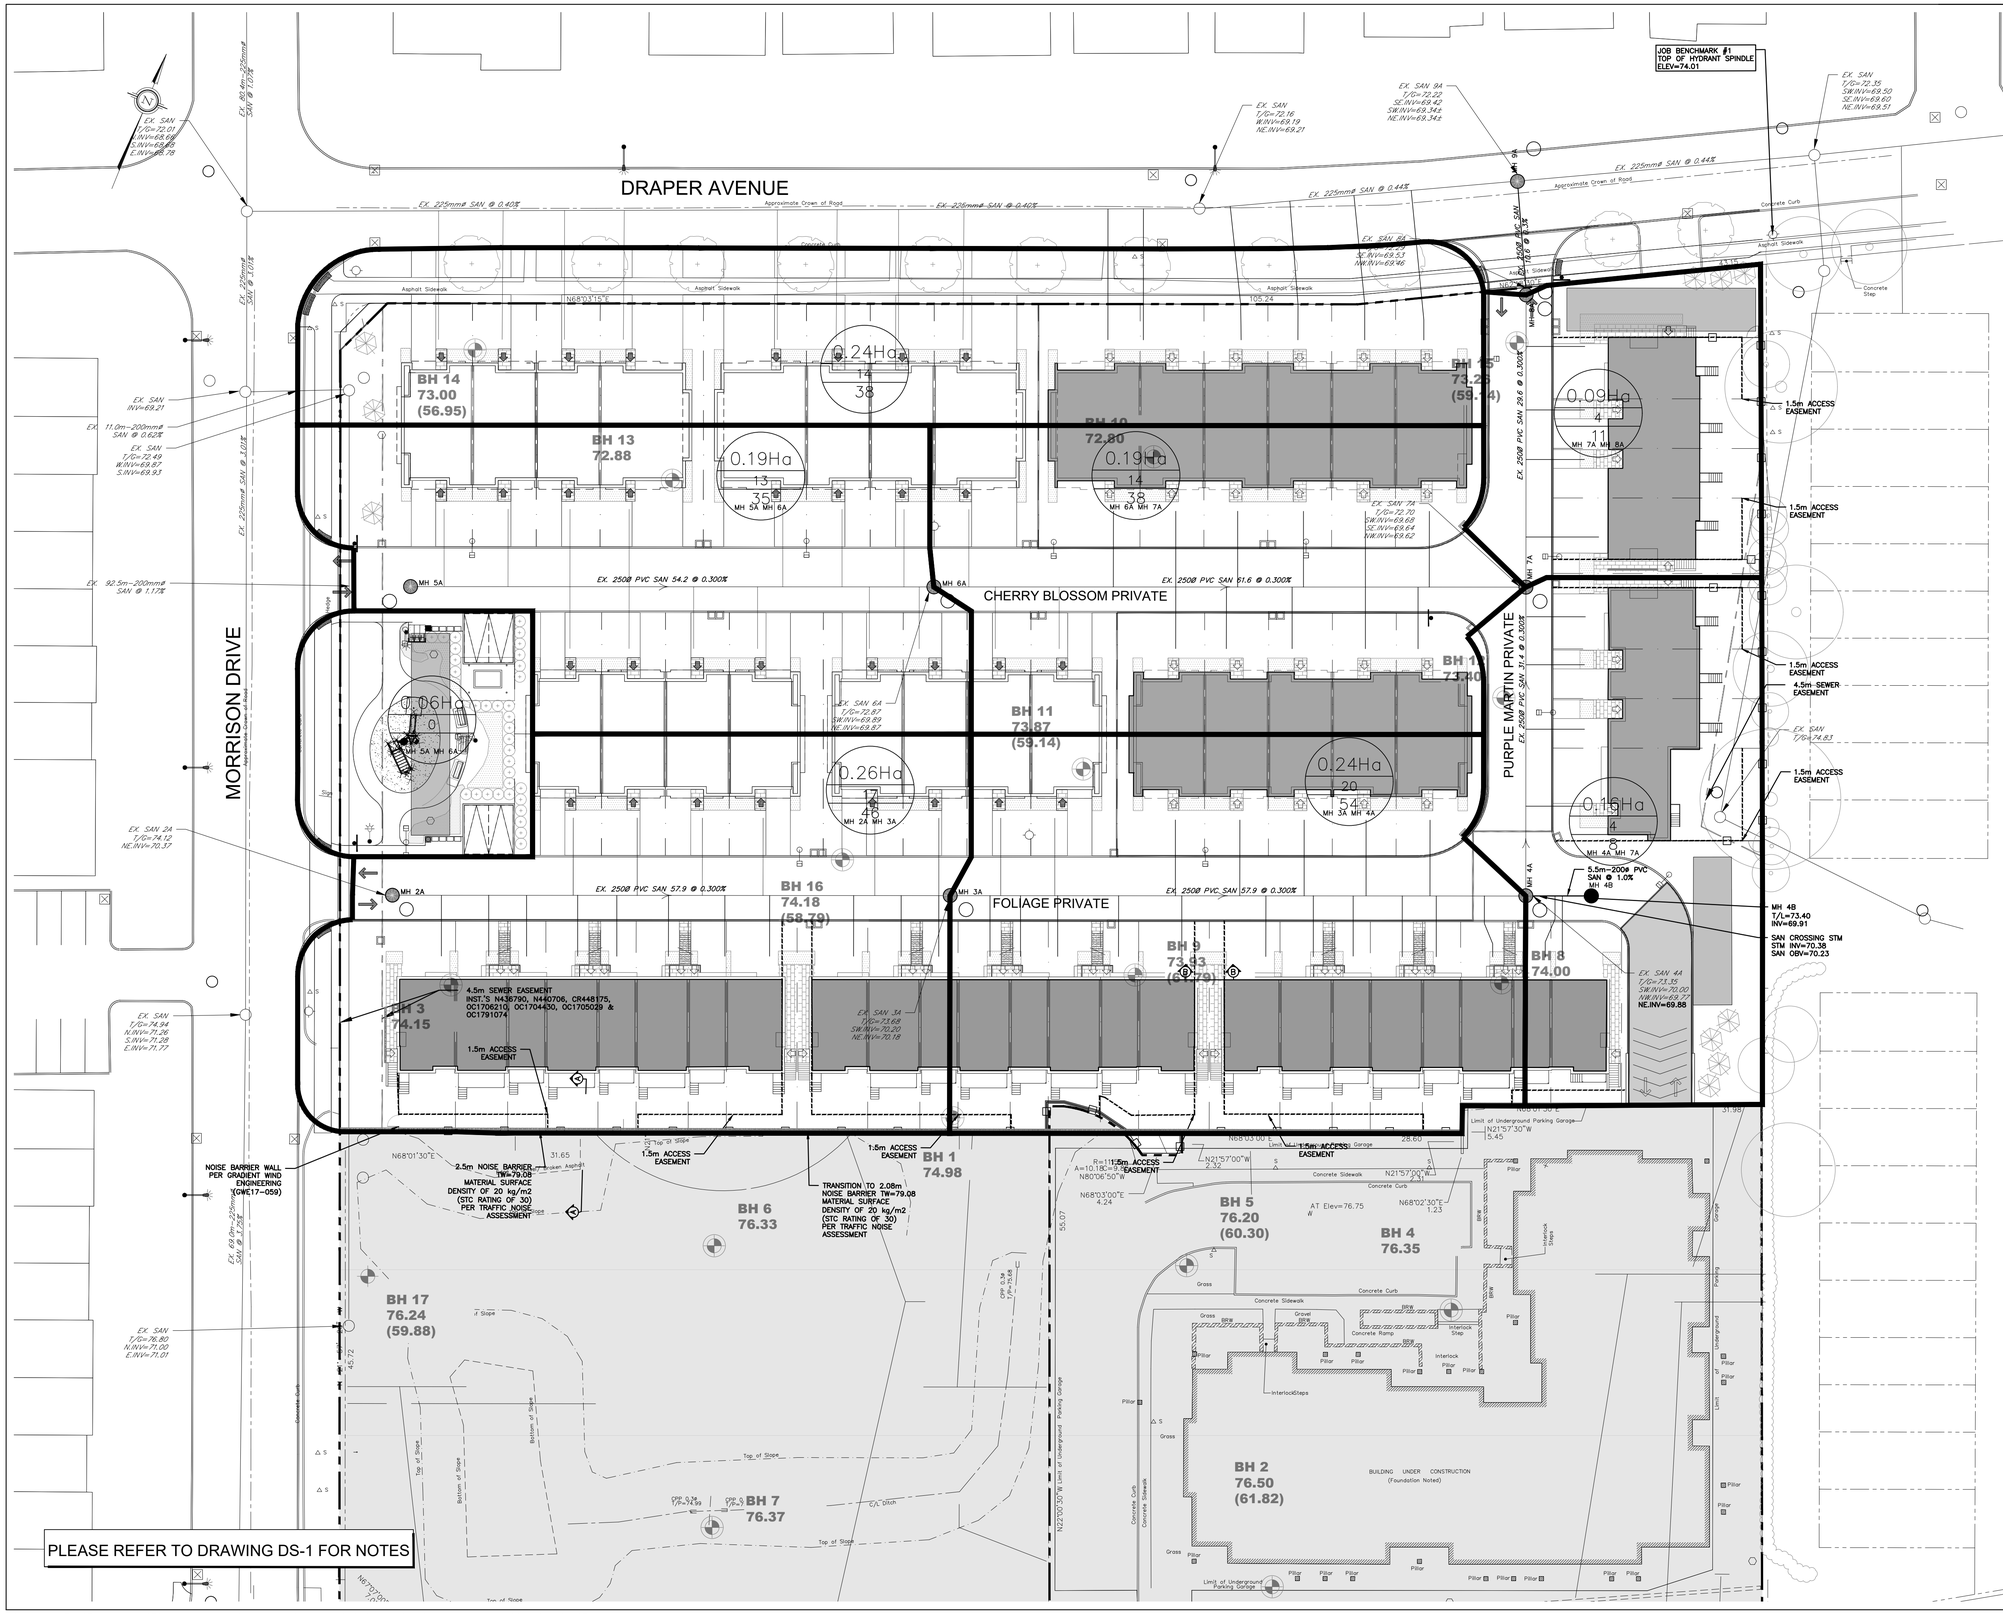

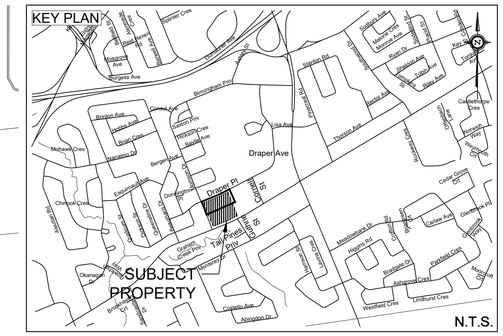

LEGEND

- PROPERTY LINE
- PROPOSED SANITARY SEWER
- DRAINAGE DIVIDE

1.00Ha — AREA ID
10 — NUMBER OF UNITS
25 — POPULATION
MH 1 MH 2 — UPSTREAM MANHOLE ID TO DOWNSTREAM MANHOLE ID

NOT FOR CONSTRUCTION

TOPOGRAPHIC INFORMATION
TOPOGRAPHIC INFORMATION PROVIDED BY ANNIS, O'SULLIVAN, VOLLEBEKK LTD.
PROJ. NO. 19336-17
DATED MAY 16, 2017

SITE PLAN INFORMATION
SITE PLAN PROVIDED BY RODERICK LAHEY ARCHITECTS
PROJ. NO. 1020
ISSUED MARCH 25, 2019

GEOTECHNICAL STUDY
GEOTECHNICAL RECOMMENDATIONS PROVIDED BY PATERSON GROUP INC.
PROJ. NO. PG1630-4
DATED DECEMBER 4, 2018

SITE SERVICING AND STORMWATER MANAGEMENT STUDY
SERVICING AND STORMWATER MANAGEMENT RECOMMENDATIONS PROVIDED BY DSEL
PROJ. NO. 17-927
DATED APRIL 2019

BENCH MARK
TOP OF FIRE SPINDLE LOCATED NORTH EAST OF THE SUBJECT SITE
ELEV=74.01m

No.	BY	YY.MM.DD	DESCRIPTION
2	A.J.G.	19.04.09	ISSUED FOR MUNICIPAL REVIEW
1	A.J.G.	18.12.07	ISSUED FOR MUNICIPAL REVIEW

PROJECT No. 17-927

LICENSED PROFESSIONAL ENGINEER
A. D. FOBERT
100090626
2019-04-09
PROVINCE OF ONTARIO
Job 17-927

SANITARY DRAINAGE PLAN - SUBCATCHMENTS
FRESH TOWNS - 2710 DRAPER AVENUE PHASE 3-2

© DSEL

GREATWISE DEVELOPMENT
333 Wilson Avenue, Suite 200
Toronto, Ontario, M3H 1T2

DSEL
david schaeffer engineering ltd
SINCE 1983
120 Iber Road Unit 103
Stittsville, Ontario, K2S 1E9
Tel. (613) 836-0856
Fax. (613) 836-7183
www.DSEL.ca

DRAWN BY:	A.W.T.	CHECKED BY:	A.D.F.	DRAWING NO.	SHEET NO.
DESIGNED BY:	A.J.G.	CHECKED BY:	R.D.F.	SAN-1	3 of 3
SCALE:	1:300	DATE:	APRIL 2019		

D07-12-18-0184

z:\projects\17-927_greatwise-2781_baseline-towns\b_design\b2_drawings\b2-2_main (dsel)\base - phii\cad\2019-04-10_927_spa_awt.dwg

PLAN NO.:#17529