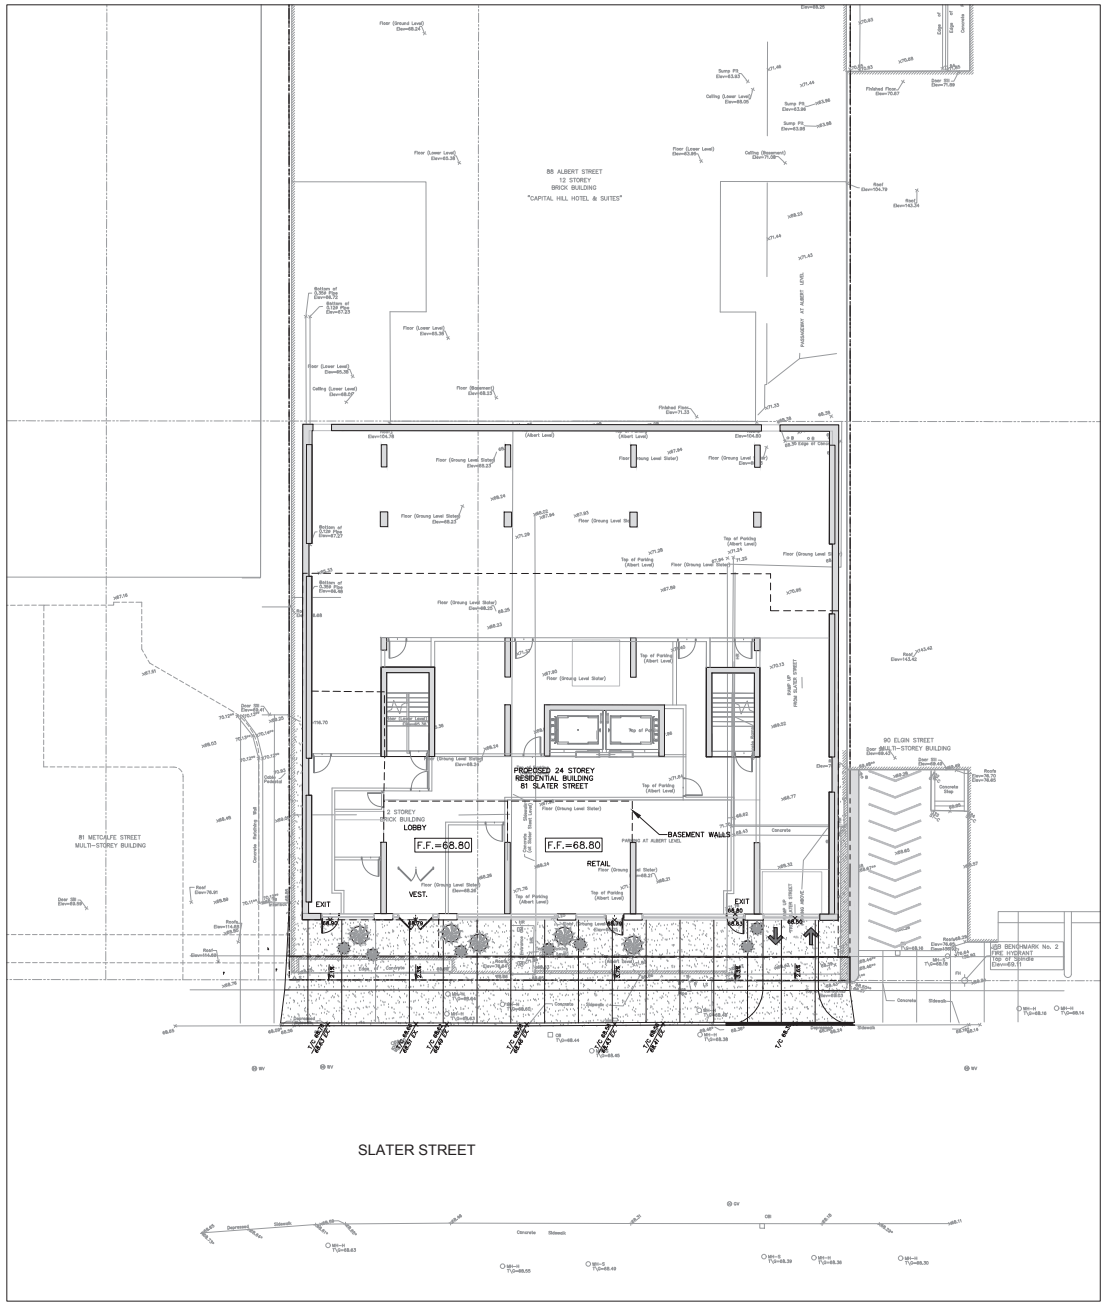

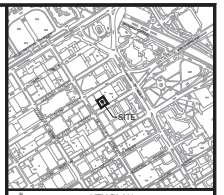

KEY PLAN
N.T.S.

No.	REVISIONS	By	Date
14			
13			
12			
11			
10			
9			
8			
7			
6			
5			
4			
3			
2			
1	ISSUED FOR SPA	JIM	19:03:08

88 ALBERT STREET
HOLDINGS INC.

IBI GROUP
400 – 333 Preston Street
Ottawa ON K1S 5N4 Canada
tel 613 225 1311 fax 613 225 9868
ibigroup.com

Project Title
81 SLATER STREET

LICENSED PROFESSIONAL ENGINEER
J. L. MOFFATT
2019/03/26
PROVINCE OF ONTARIO

Drawing Title
SITE GRADING AND
DRAINAGE PLAN

Scale
1:125

Design	Date
SEL	MARCH 2019
Drawn	Checked
DPS	JIM
Project No.	Drawing No.
119385	200

D07-12-1X-XXXX

#xxxxx

J:\119385_81slater\DATA\3 Drawings\Default\Working\200 SITE GRADING AND DRAINAGE PLAN.dwg Layout: Home 200 SITE GRADING AND DRAINAGE PLAN Plot Date: 26 MARCH 2019 - 8:21 AM Plot Scale: 1:25.4 Plotted By: 7/29/2019 8:21 AM