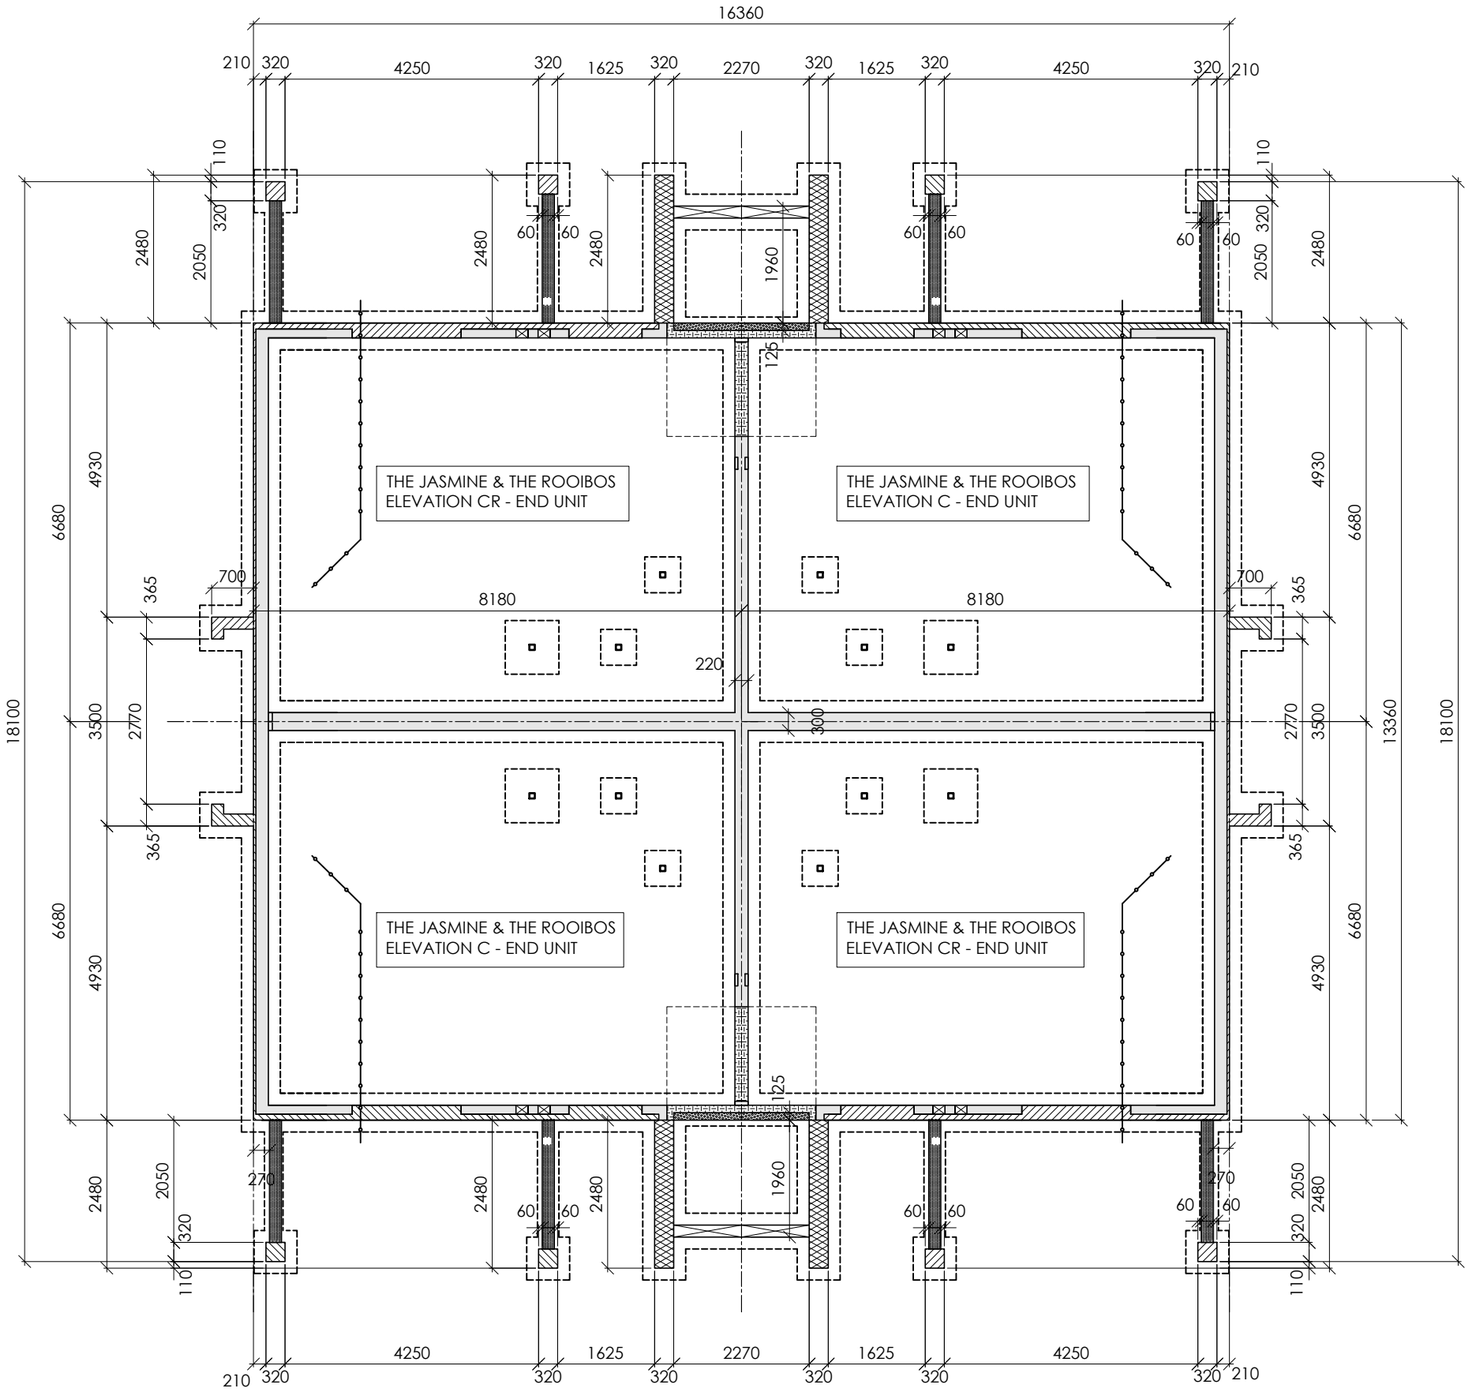

1
BF-3

BF-3 FOUNDATION

SCALE: 1:100

REFER TO INDIVIDUAL FOUNDATION PLANS FOR MORE INFORMATION
REFER TO GRADING AND SERVICING PLANS FOR USF AND OTHER INFO
REFER TO ENGINEER'S SK* FOR ALL FOOTING/FOUNDATION REINFORCEMENT INFORMATION

PLOT DATE: April 18, 2019

minto Communities

OTTAWA–CARLETON STANDARD CONDOMINIUM PLAN NO. ___
PART __ , SHEET ___ OF _____ SHEETS

NO.	REVISION	DATE
1	ISSUED FOR 3RD SUBMISSION	18–11–28
2	ISSUED FOR TENDER	19–01–16
3		

APPROVED
By Jeff McEwen at 10:01 am, May 27, 2019

JEFF MCEWEN P.ENG.
MANAGER, DEVELOPMENT REVIEW EAST BRANCH
PLANNING, INFRASTRUCTURE & ECONOMIC
DEVEVELOPMENT DEPARTMENT, CITY OF OTTAWA

Vandenberg & Wildeboer
A·R·C·H·I·T·E·C·T·S

www.vwarchitects.ca Telephone: 613.287.0144 Facsimile: 613.271.8689 mail@vwarchitects.ca
=THE OLD STONE LODGE = 160 PLAMBOROUGH WAY = OTTAWA (KANATA) = ONTARIO = K2K 3H9 =

PROJECT TITLE
MINTO INFUSION CONDO
OTTAWA, ONTARIO

DRAWING TITLE
BF-3 FOUNDATION (AVALON)

2018 FUSION TERRACE
THE MATCHA THE JASMINE
THE ROOIBOS THE CHAI

DESIGNED BY: ####
DRAWN BY: NG
START DATE:
SCALE: 1:100
PROJECT NO. 1806

DRAWING No.
BF-3

D07–12–18–0046

#17617