DOUGLAS JAMES, MCIP, RPP
MANAGER, DEVELOPMENT REVIEW - CENTRAL
PLANNING, INFRASTRUCTURE & ECONOMIC
DEVEVELOPMENT DEPARTMENT, CITY OF OTTAWA

APPROVED
By Jamesdo at 1:18 pm, Jun 03, 2019

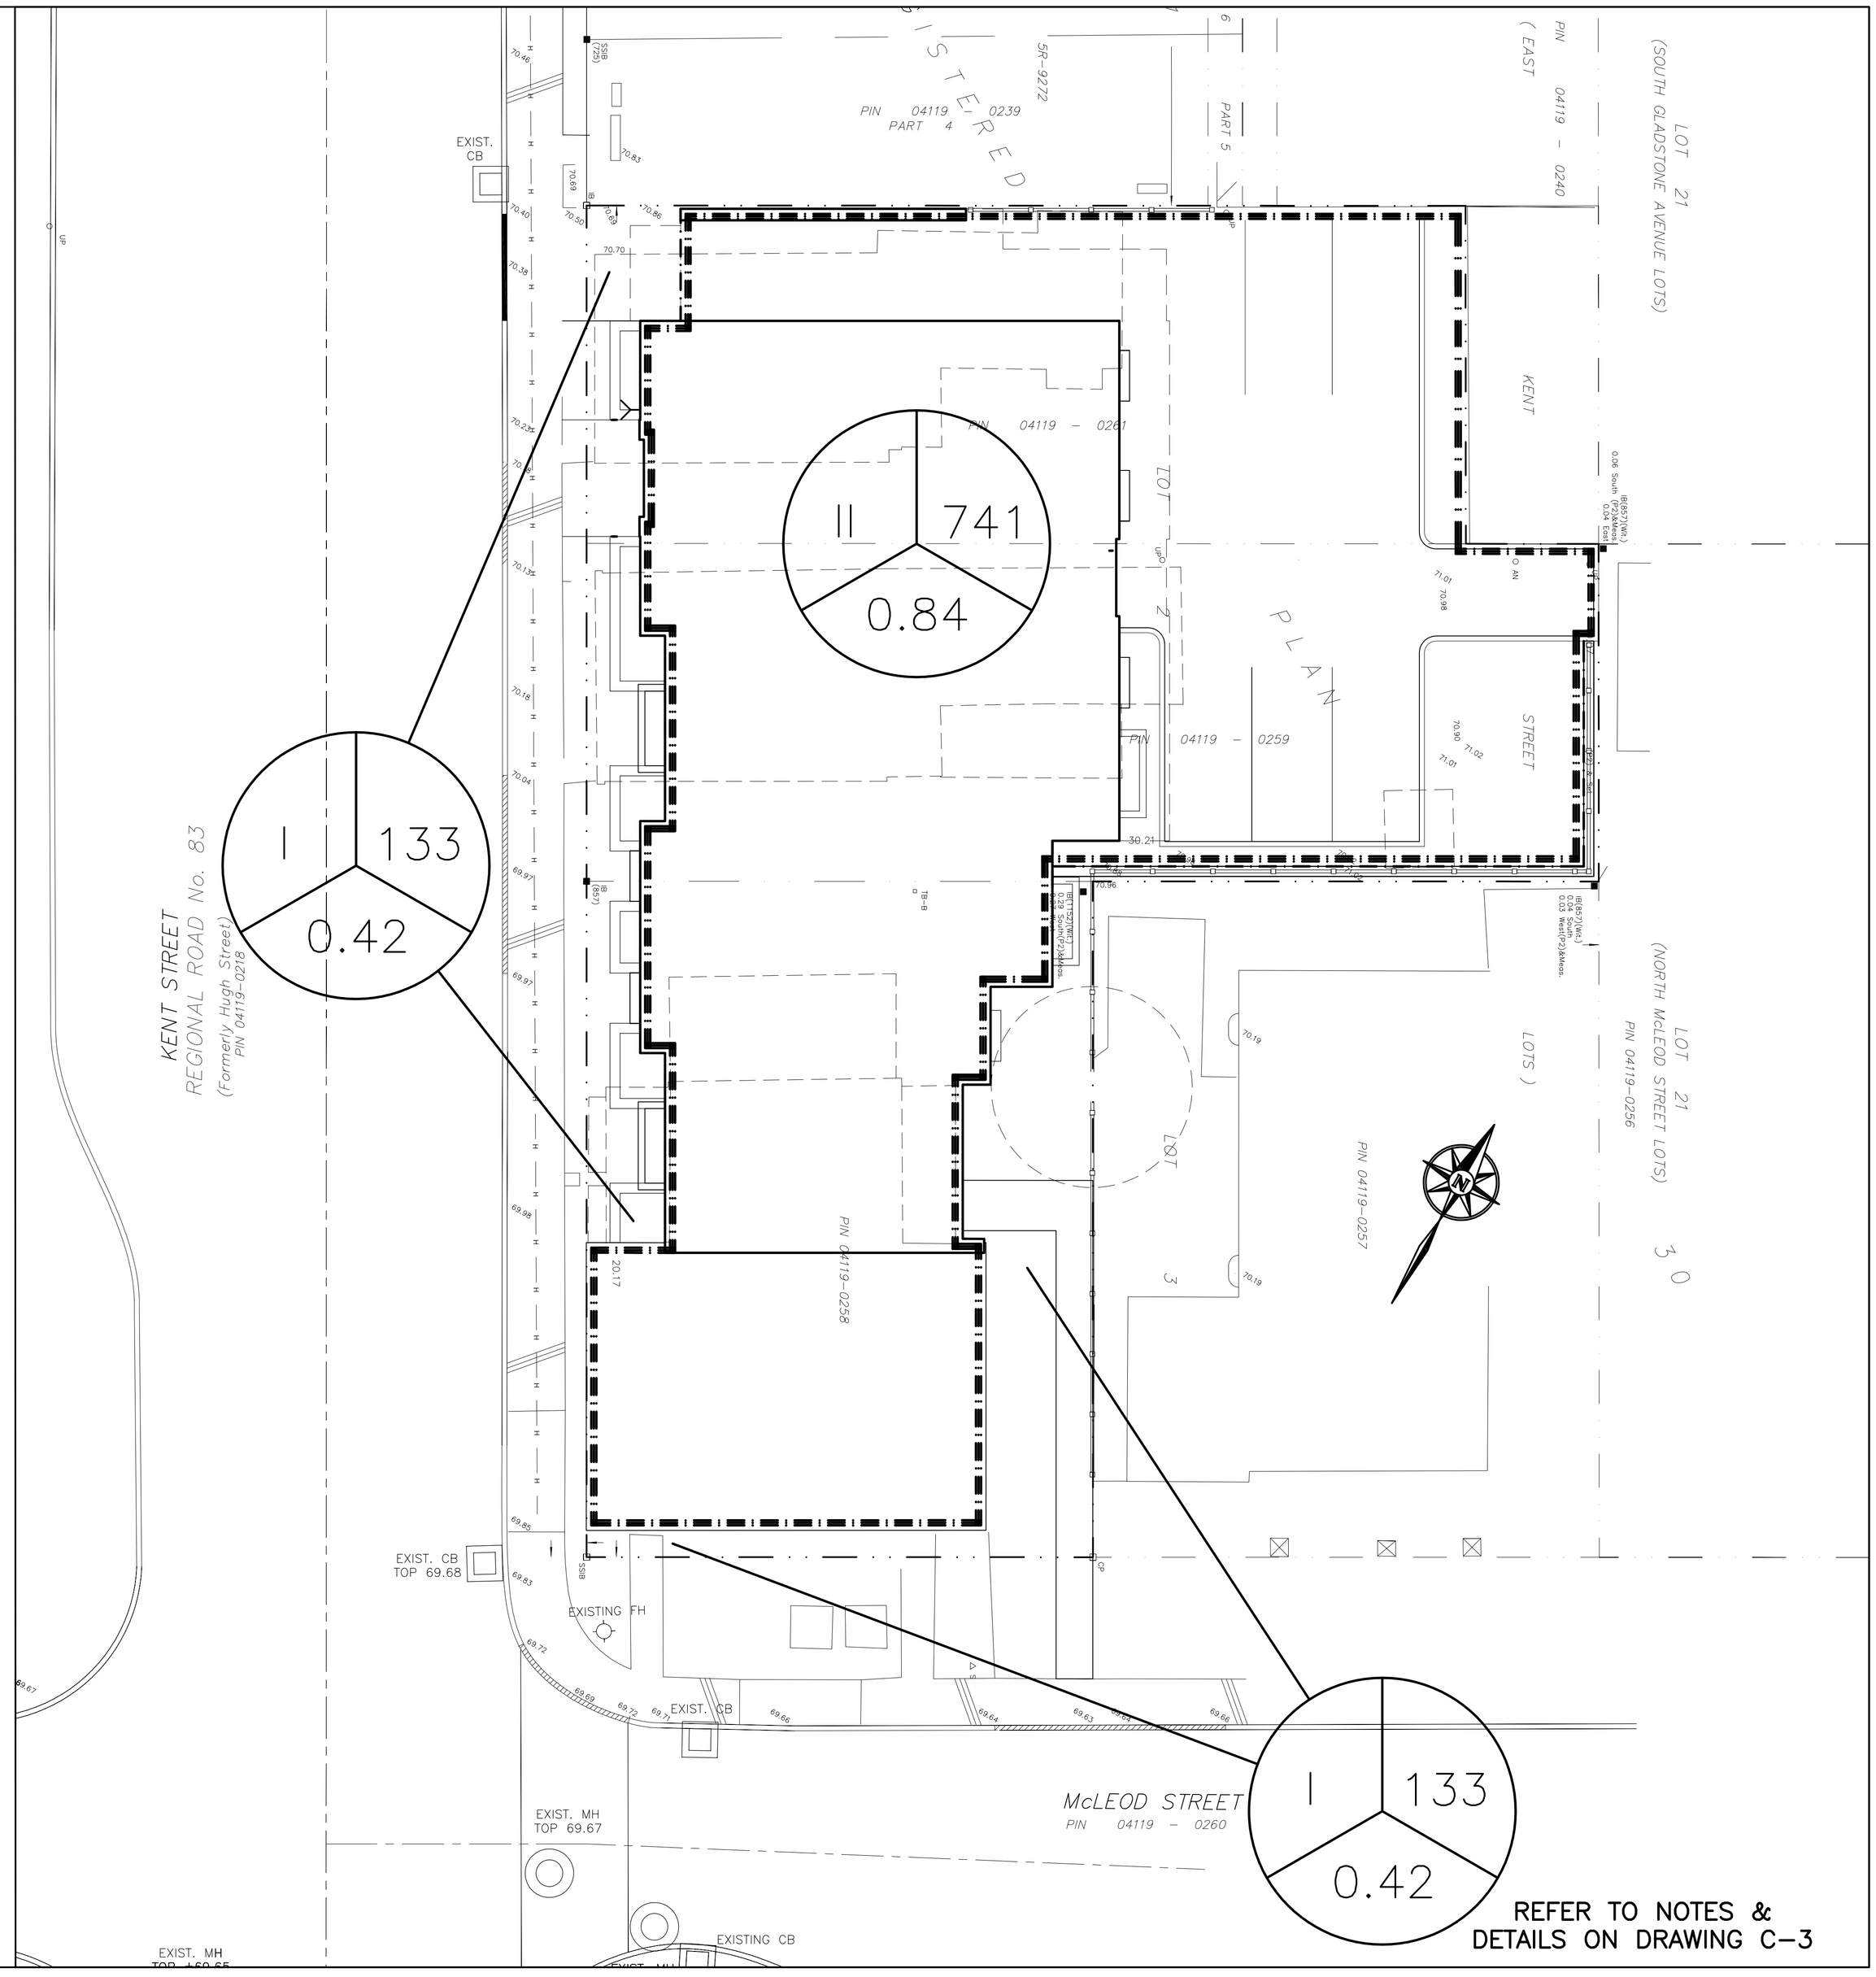

LEGEND

DRAINAGE AREA | AREA SIZE (sq.m.) | 5-YEAR RUNOFF COEFFICIENT

DRAINAGE AREA	AREA SIZE (sq.m.)	5-YEAR RUNOFF COEFFICIENT
I	7697	0.27

APPROVED ☐ REFUSED ☐

THIS _____ DAY OF _____, 20___

DOUG JAMES, MCIP, RPP
MANAGER DEVELOPMENT REVIEW CENTRAL,
PLANNING, INFRASTRUCTURE AND ECONOMIC
DEVELOPMENT DEPARTMENT, CITY OF OTTAWA

KEY PLAN

No.	Date	REVISION
4	OCT 31-18	REVISED AS PER CITY COMMENTS RE-ISSUED FOR APPROVAL
3	AUG 17-18	REVISED AS PER CITY COMMENTS RE-ISSUED FOR APPROVAL
2	DEC 15-17	ISSUED FOR APPROVAL
1	DEC 14-17	ISSUED FOR REVIEW AND COORDINATION

D. B. GRAY ENGINEERING INC.
Stormwater Management - Grading & Drainage - Storm & Sanitary Sewers - Watermains
700 Long Point Circle
Ottawa, Ontario K1T 4E9
Tel: 613-425-8044
dbgray@rogers.com

Project
PROPOSED
APARTMENT BUILDING
443-447 KENT STREET &
423-425 MCLEOD STREET
OTTAWA, ONTARIO

Drawing Title
DRAINAGE PLAN

Engineer's Seal
LICENSED PROFESSIONAL ENGINEER
D.B. GRAY
17016502
OCT 31-18
PROVINCE OF ONTARIO
NOT VALID UNLESS SIGNED & DATED

Drawn	D.B.G.
Hor. Scale	1:100
Vert. Scale	
Date	DEC 14-17
Job No.	17046

Drawing No.
C-4
of 4

D07-12-17-0173