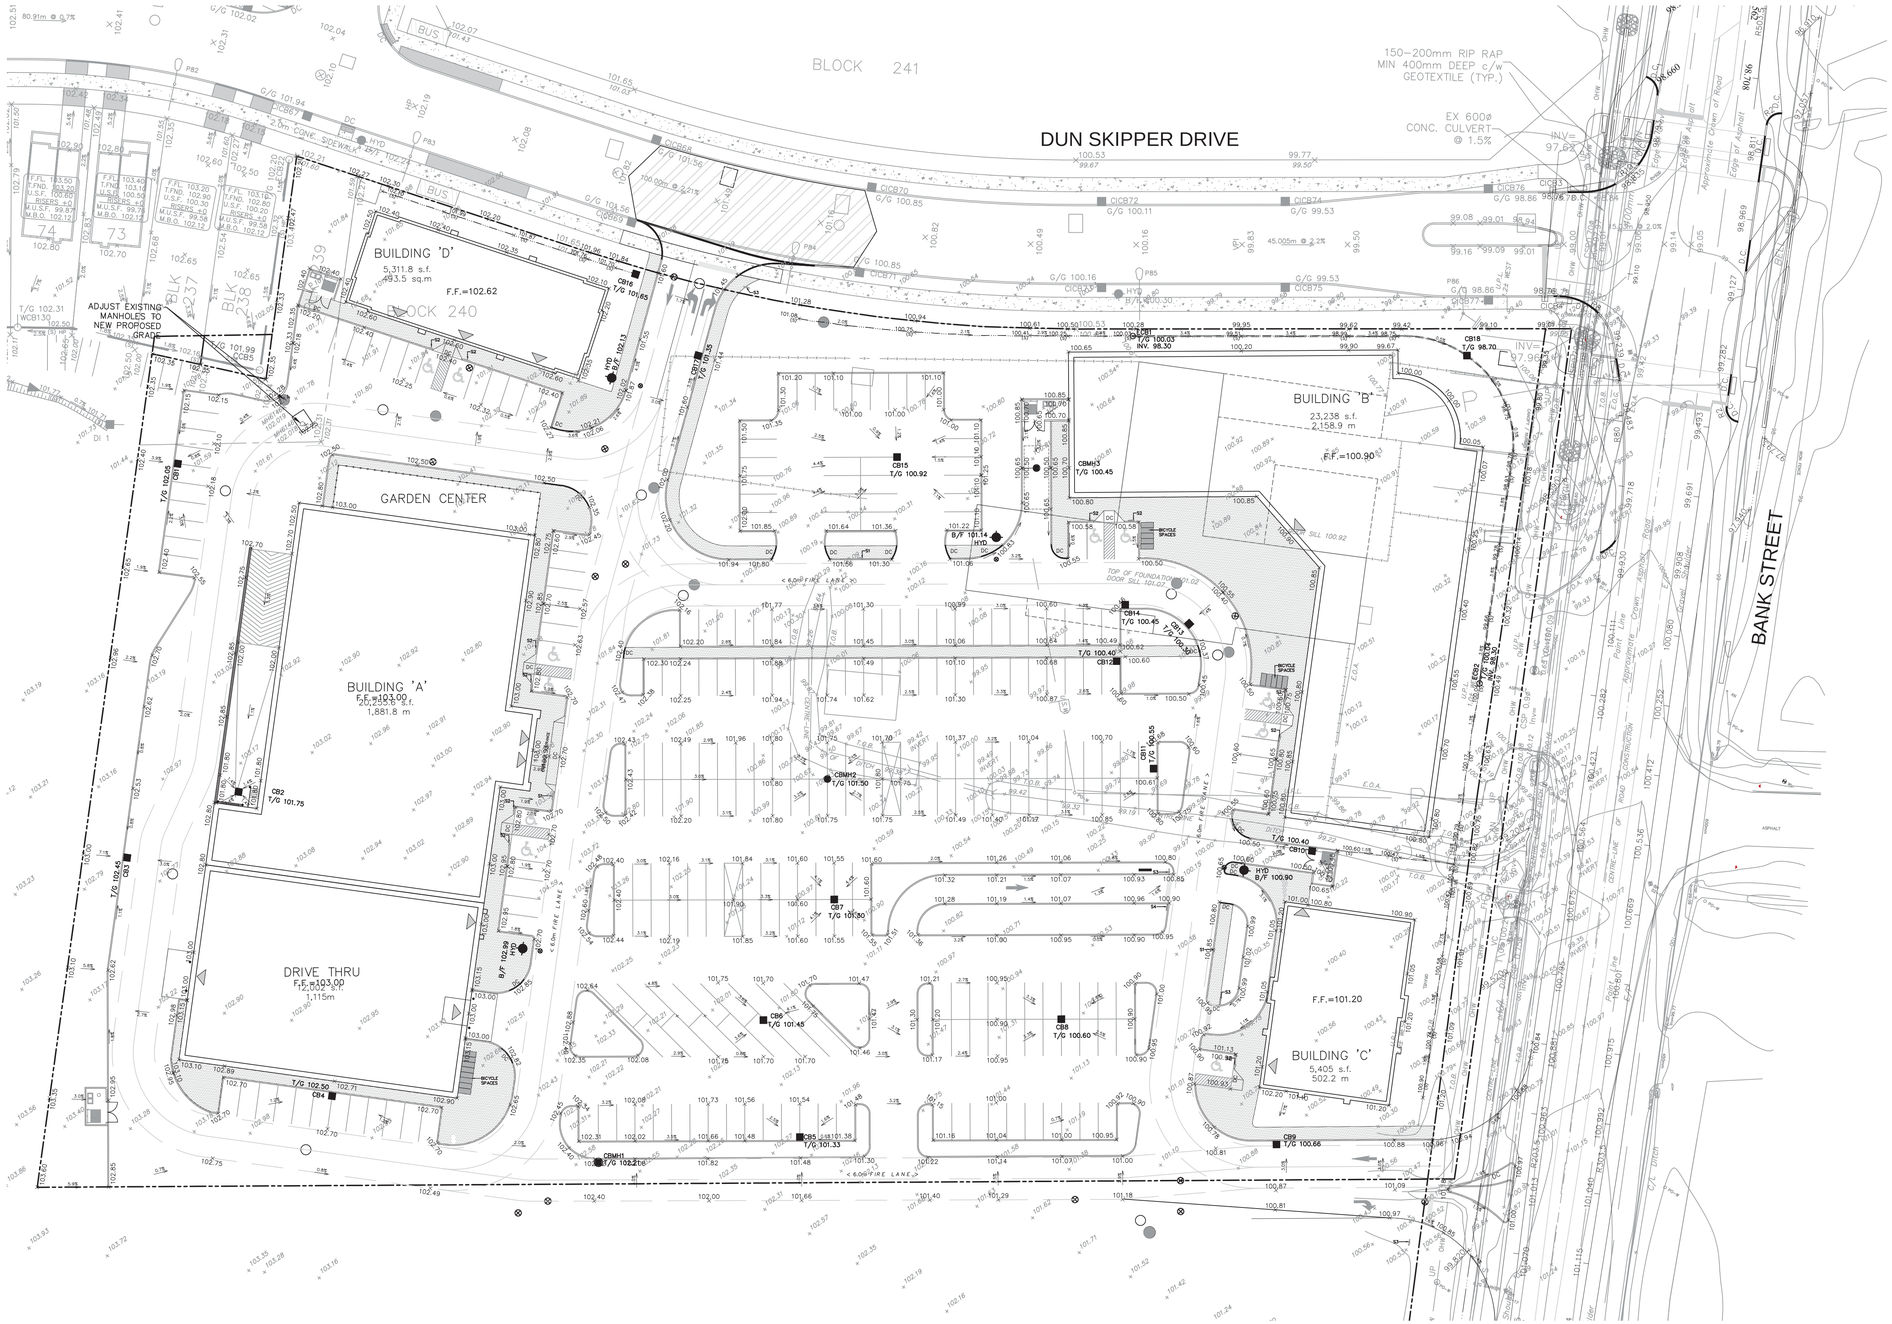

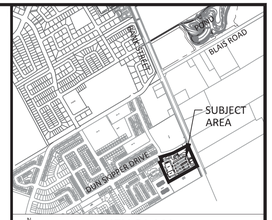

KEY PLAN
(NTS)

NOTES:

1. SEE DRAWING C-010 FOR ADDITIONAL DETAILS AND NOTES.
2. SITE BENCHMARK TO BE OBTAINED FROM LEGAL SURVEYOR H.A. KEN SHIPMAN SURVEYING LTD.

No.	REVISIONS	By	Date
14			
13			
12			
11			
10			
9			
8			
7			
6			
5			
4			
3			
2			
1	ISSUED FOR SPA	JIM	2019/04:15

IBI GROUP
400 – 333 Preston Street
Ottawa ON K1S 5N4 Canada
tel 613 225 1311 fax 613 225 9868
ibigroup.com

Project Title

BANK STREET DEVELOPMENT

4836 BANK STREET

LICENSED PROFESSIONAL ENGINEER
J. I. MOFFATT
2019/04/15
PROVINCE OF ONTARIO

Drawing Title

SITE GRADING PLAN

Scale
1 : 400

Design	Date
SEL	FEB. 2019
Drawn	**Checked**
DPS	JIM
Project No.	**Drawing No.**
119351	200

APPROVED ☐ REFUSED ☐

THIS____DAY OF _____ , 20_____

DON HERWEYER, MCIP, RPP
MANAGER, DEVELOPMENT REVIEW - SOUTH
PLANNING, INFRASTRUCTURE & ECONOMIC
DEVELOPMENT DEPARTMENT, CITY OF OTTAWA

D07-12-1x-0xxx

#17xxx