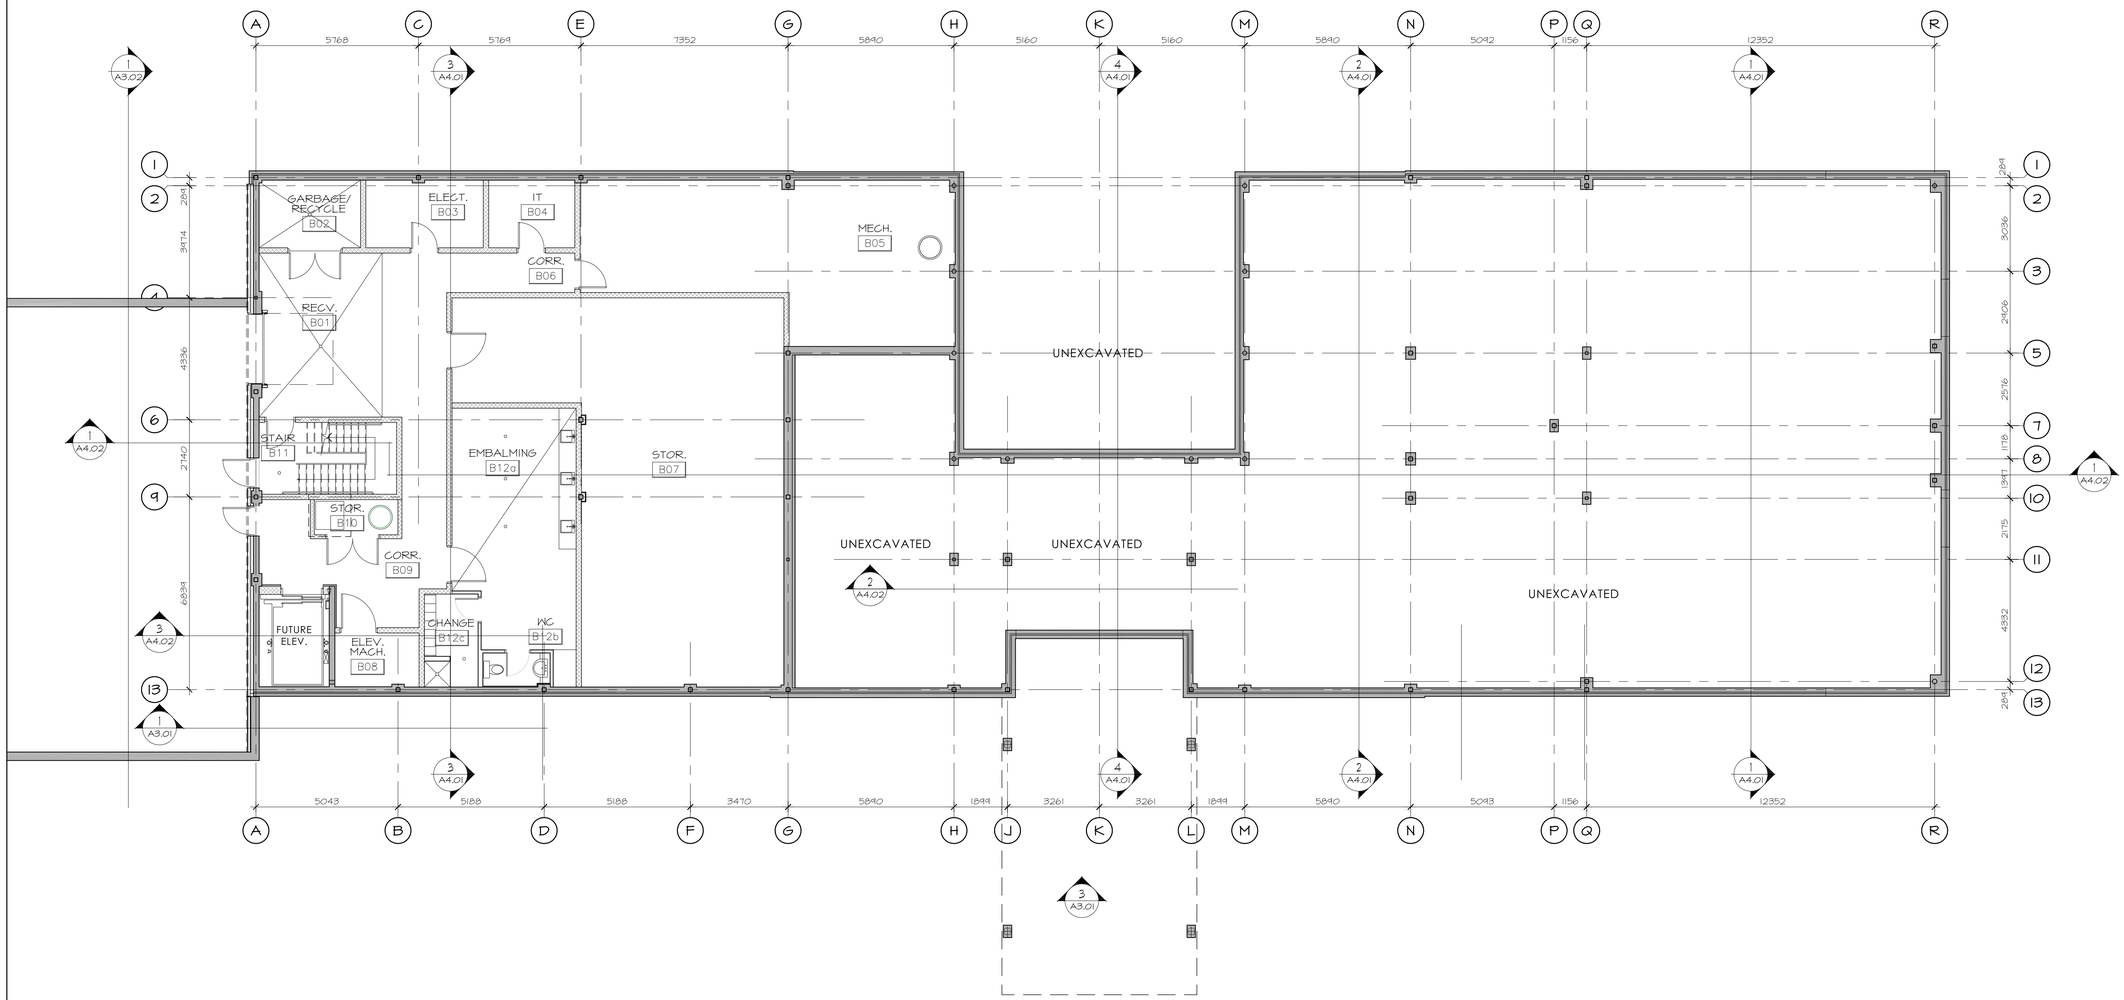


Highland Park Cemetery

| no. | date | revision |
|---|---|---|
| 5 | JUNE 17/19 | ISSUED - SITE PLAN CONTROL |
| 4 | MAY 1/19 | ISSUED FOR INFORMATION |
| 3 | JAN. 8/19 | ISSUED FOR INFORMATION |
| 2 | Dec. 14/18 | EMBALMING ROOMS ADDED |
| 1 | AUG. 31/18 | ISSUED FOR COSTING |

It is the responsibility of the appropriate contractor to check and verify all dimensions on site and report all errors and/or omissions to the architect.

All contractors must comply with all pertinent codes and by-laws.

Do not scale drawings.

This drawing may not be used for construction until signed.

Copyright reserved.

ONTARIO ASSOCIATION OF ARCHITECTS
GARRY J. HOBIN
LICENCE
3049

**Hobin Architecture Incorporated**
63 Parmilla Street
Ottawa, Ontario
Canada K1S 3K7
T: 613-238-7200
F: 613-235-2005
E: mail@hobinarc.com
**hobinarc**.com

HOBIN ARCHITECTURE

PROJECT/LOCATION:
HIGHLAND PARK REMEMBERANCE
2037 McGEE SIDE ROAD

DRAWING TITLE:
BASEMENT FLOOR PLAN

| DRAWN BY: | DATE: | SCALE: |
|---|---|---|
| BB | 18/01/02 | 1:100 |

PROJECT: 1513

DRAWING NO.: A2.01

REVISION NO.: