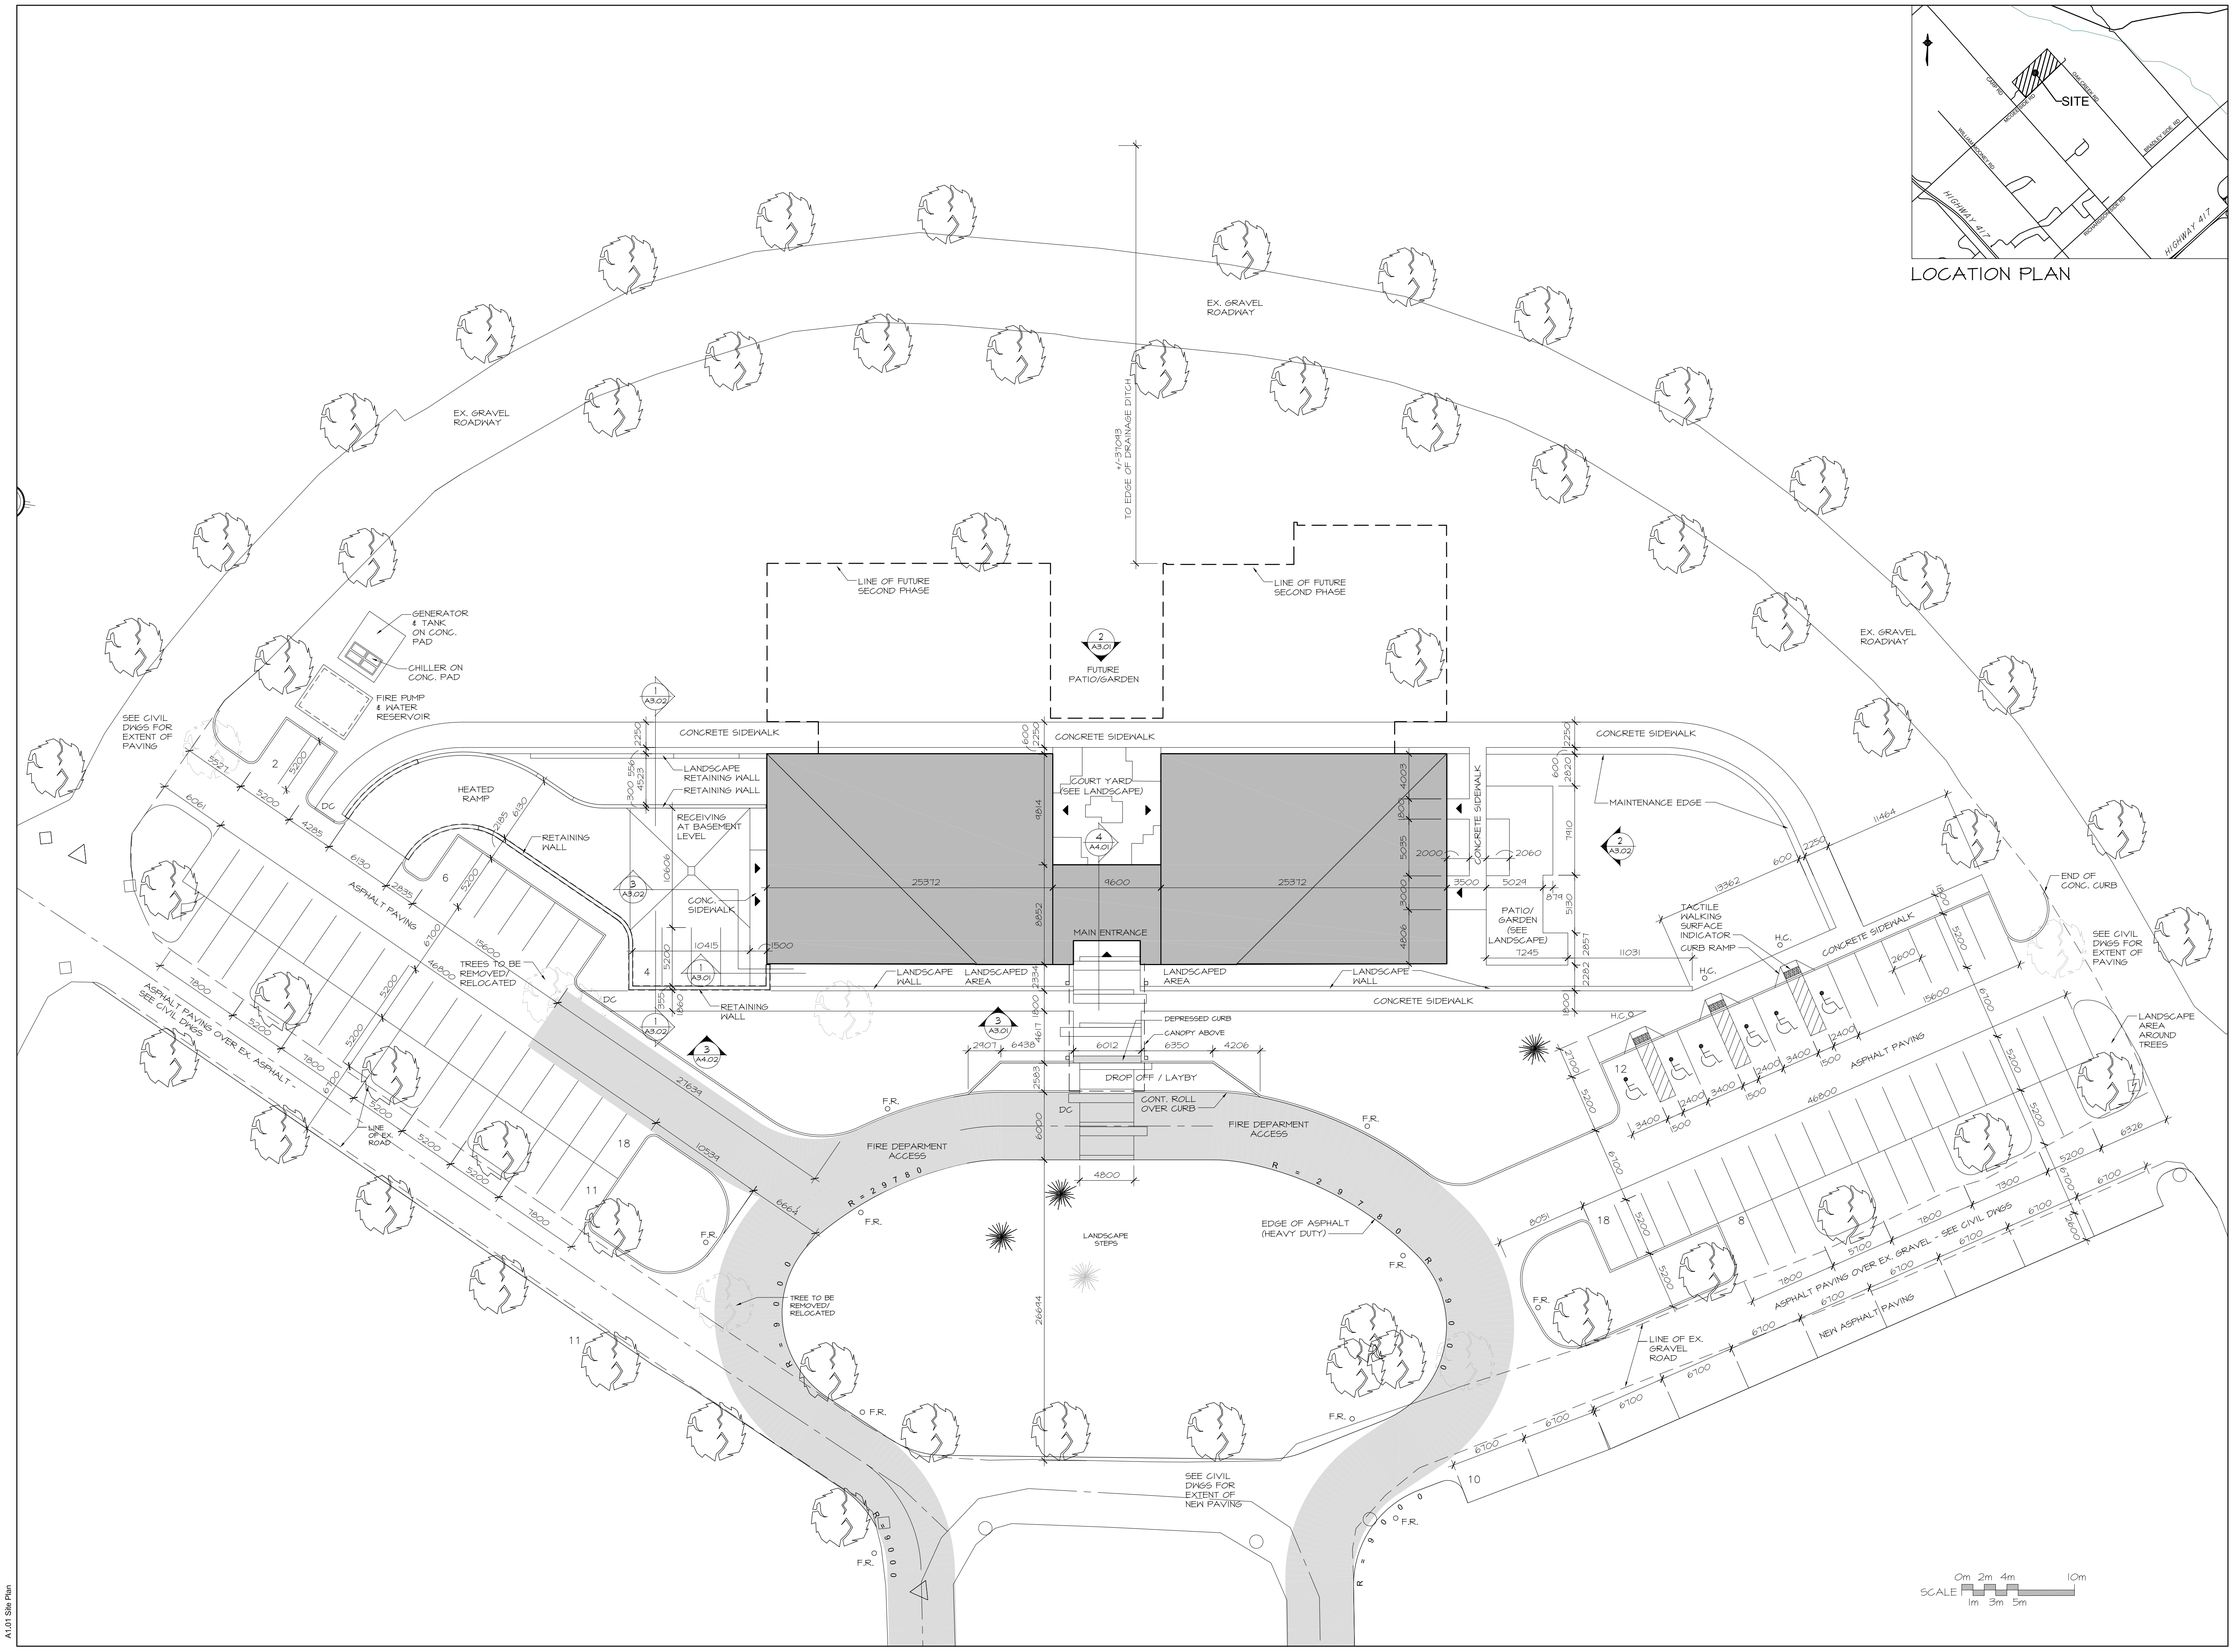

LOCATION PLAN

Highland Park Cemetery

NOTES:
1. SEE LANDSCAPE DRAWING FOR EXISTING AND NEW VEGETATION.
2. SEE SITE SERVICING AND GRADING DRAWING FOR EXISTING AND NEW GRADES AND SITE SERVICES.

LEGEND:
- DC DEPRESSED CURB (To be constructed as per paragraphs 3.8.3.2(2) (3) and (4) of the Ontario Building Code 2006)
- H.C. HANDICAPPED PARKING SIGN - TO CITY OF ARNPRIOR STANDARDS
- F.R. "FIRE ROUTE - NO PARKING" SIGN - TO CITY OF ARNPRIOR STANDARDS
- L.Z. "LOADING ZONE - NO PARKING" SIGN - (LOADING/DROP OFF)
- TONED AREA INDICATES EXTENT OF 6.0m WIDE FIRE DEPT. ACCESS ROUTE C/W 12.0 m CENTRELINE RADIUS. PROVIDE HEAVY DUTY ASPHALT PAVING FOR FULL WIDTH OF ASPHALT DRIVE AISLE
- HANDICAPPED PARKING SPACE C/W SYMBOL PAINTED ON ASPHALT

no.	date	revision
4	JUNE 17/19	ISSUED - SITE PLAN CONTROL
3	MAY 1/19	ISSUED FOR INFORMATION
2	JAN. 8/19	ISSUED FOR INFORMATION
1	AUG. 31/18	ISSUED FOR COSTING

It is the responsibility of the appropriate contractor to check and verify all dimensions on site and report all errors and/or omissions to the architect.

All contractors must comply with all pertinent codes and by-laws.

Do not scale drawings.

This drawing may not be used for construction until signed.

Copyright reserved.

ONTARIO ASSOCIATION OF ARCHITECTS
LARRY J. HOBIN
LICENCE
3049

Hobin Architecture Incorporated
69 Parrilla Street
Ottawa, Ontario
Canada K1S 3K7
T: 613-238-7200
F: 613-235-2005
E: mail@hobinarc.com
hobinarc.com
HOBIN ARCHITECTURE

PROJECT/LOCATION:
HIGHLAND PARK REMEMBERANCE
2037 McGEE SIDE RD

DRAWING TITLE:
SITE PLAN

DRAWN BY:	DATE:	SCALE:
BB	17/12/07	1:250

PROJECT NORTH / TRUE NORTH

PROJECT: 1513

DRAWING NO.: A1.02

REVISION NO.:

A1.01 Site Plan