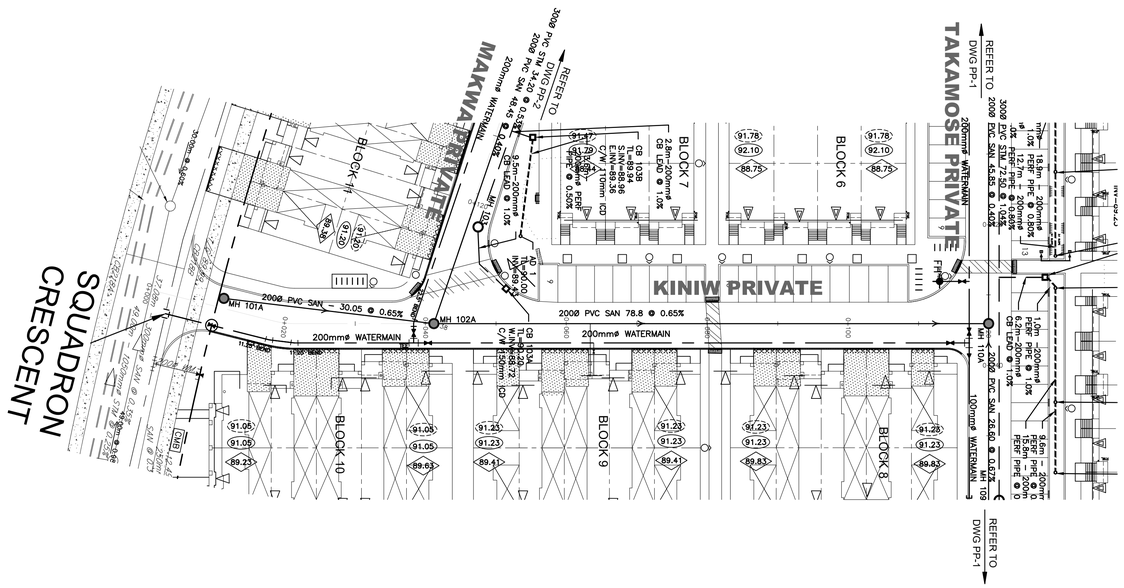

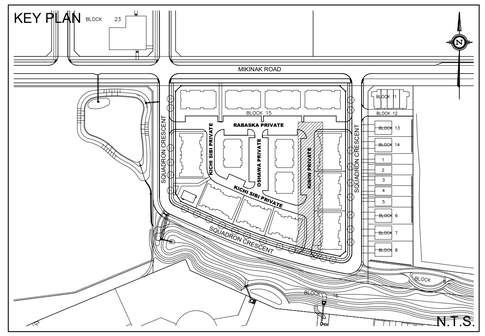

LEGEND

- PROPERTY LINE
- PROPOSED WATERMAIN
- PROPOSED SANITARY SEWER
- PROPOSED STORM SEWER
- PROPOSED PERFORATED SUBDRAIN
- VB — PROPOSED VALVE BOX
- PROPOSED FIRE HYDRANT
- PEDESTRIAN CROSSWALK
- DEPRESSED CURB
- MOUNTABLE CURB (CITY STD SC1.3)
- BARRIER CURB (CITY STD SC1.1)
- RIVERSTONE 100mm DIA, 200mm DEEP 1.5mx1.3m UNLESS OTHERWISE NOTED
- 1.0m CURB CUT UNLESS OTHERWISE NOTED SEE DETAIL ON DWG DS-1
- STANDRAD SERVICES BACK TO BACK TOWNHOMES SEE DETAIL ON DWG DS-2
- STANDRAD SERVICES STACKED TOWNHOMES SEE DETAIL ON DWG DS-2
- PROPOSED STORM MANHOLE
- PROPOSED SANITARY MANHOLE
- PROPOSED CATCH BASIN
- PROPOSED AREA DRAIN (PER CITY STD. S30 & S31)
- CMB — COMMUNITY MAILBOX
- TWSI (TACTILE WALKING SURFACE INDICATOR)

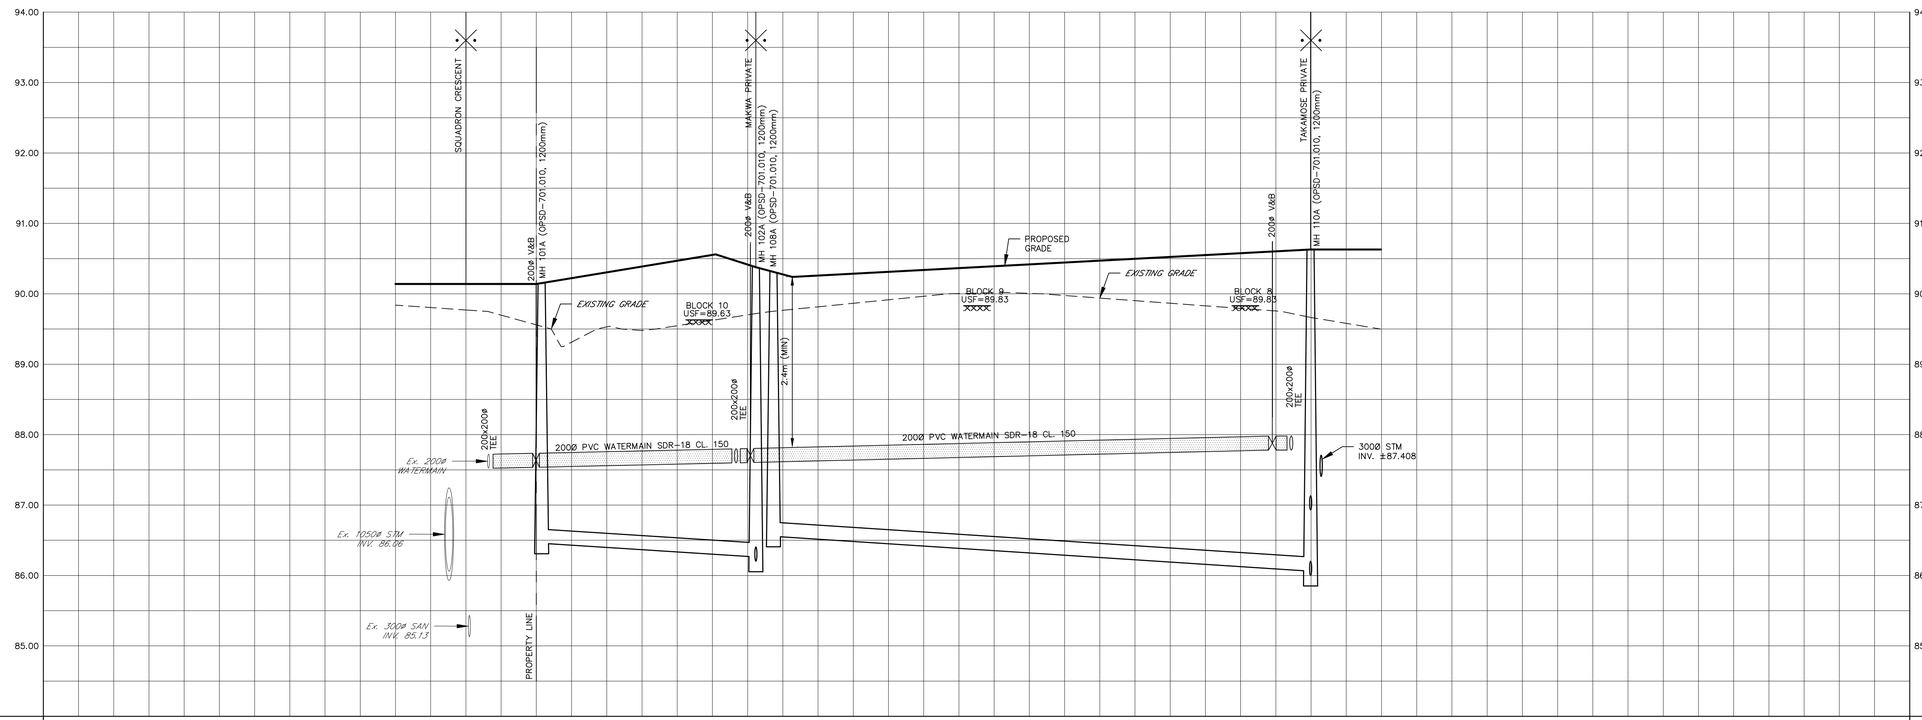

| | | |