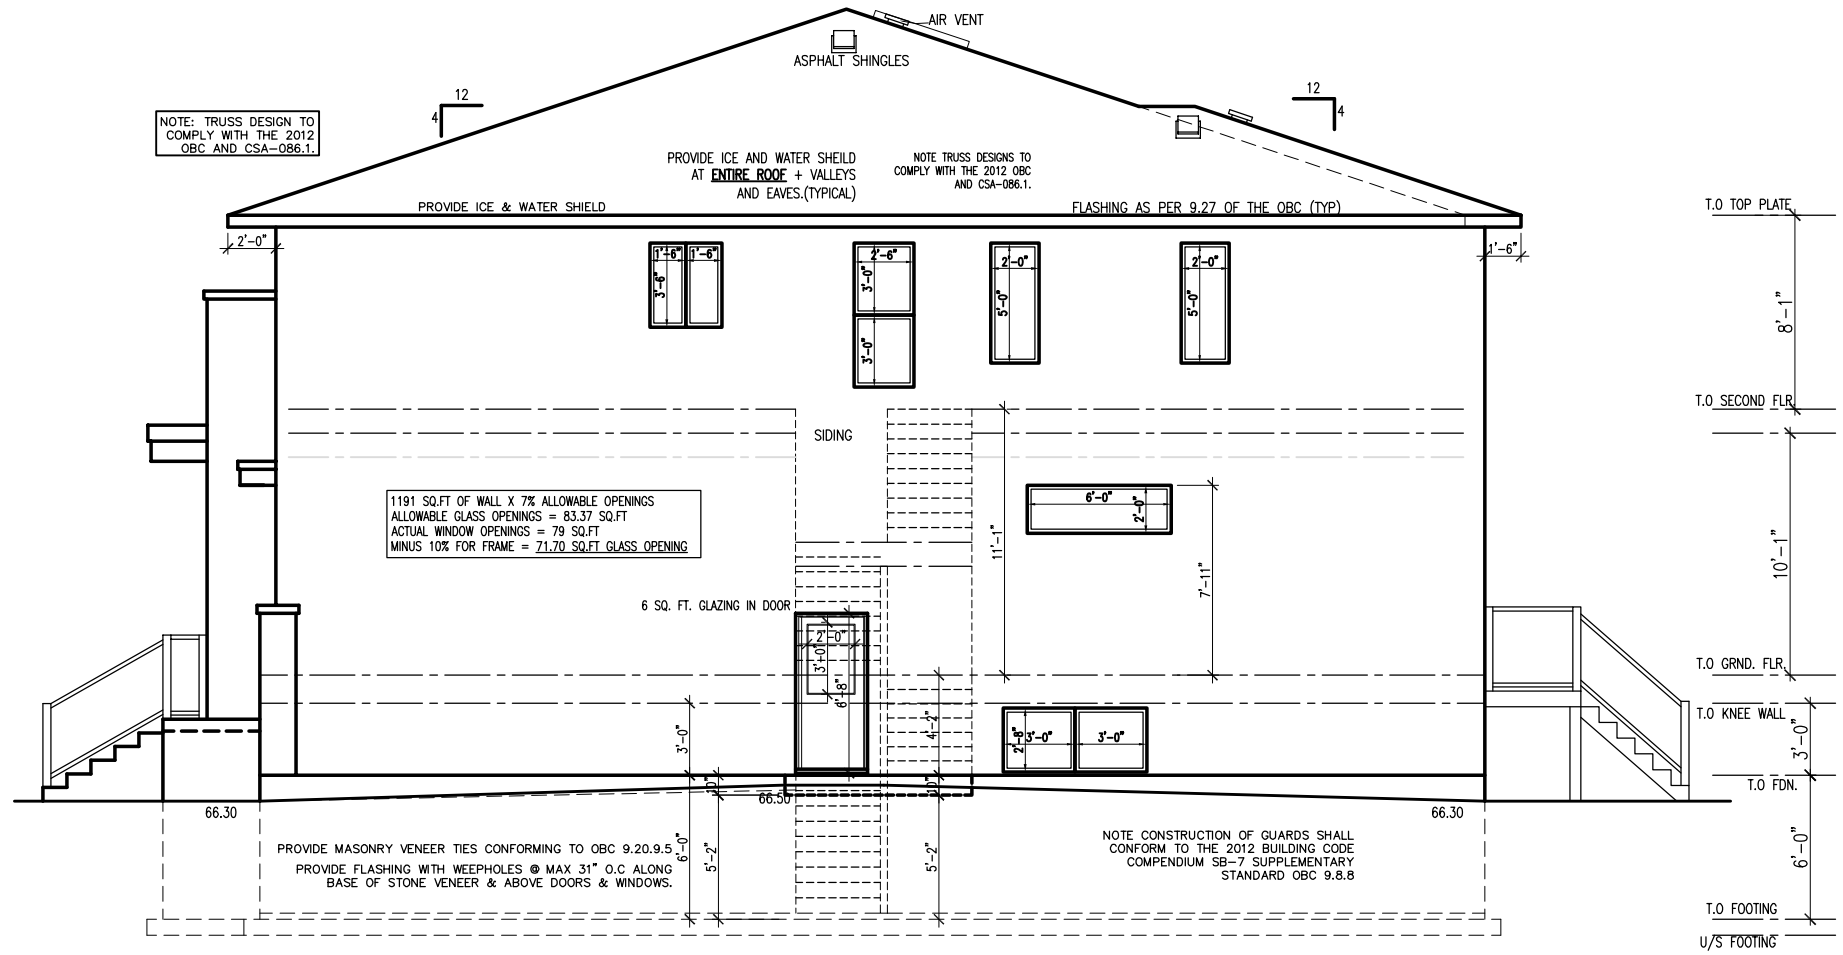

RIGHT SIDE ELEVATION

SCALE: 3/16" = 1'-0"

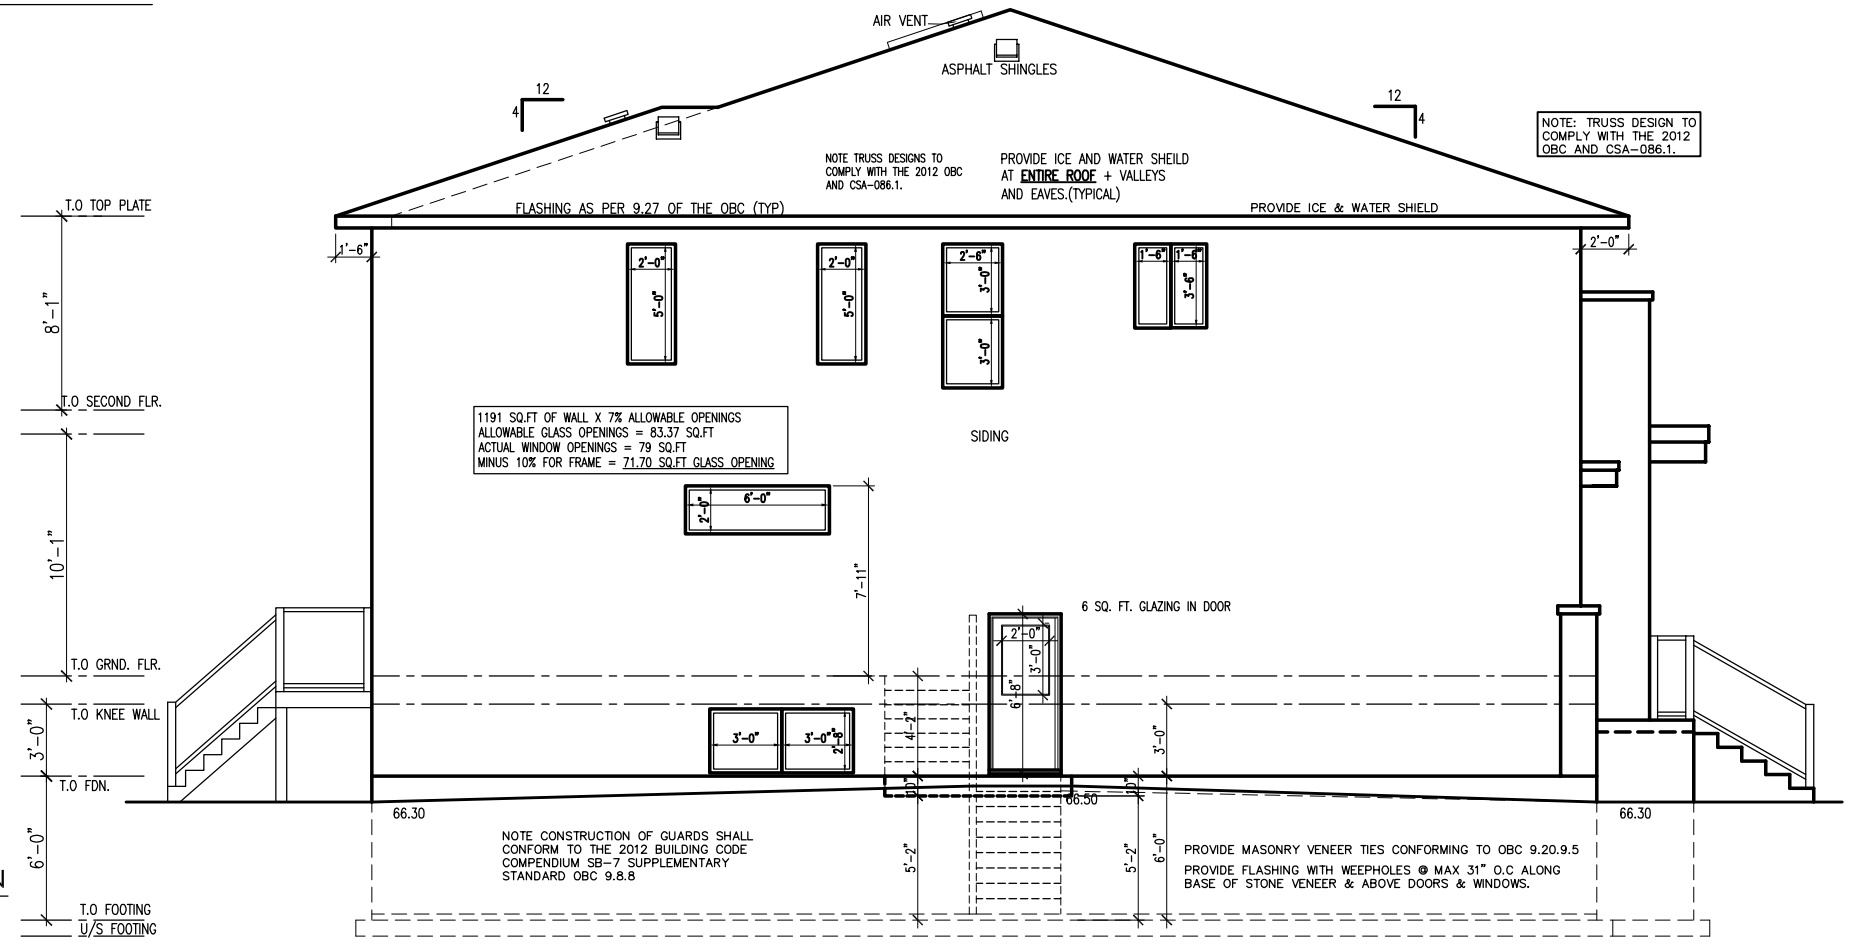

LEFT SIDE ELEVATION

SCALE: 3/16" = 1'-0"

CELEBRATING 30 YEARS DESIGN•BUILD

MD

MIROCA DESIGN
INCORPORATED SINCE 1986
CUSTOM HOME DESIGN
PROJECT MANAGEMENT

30 CONCOURSE GATE
UNIT 47
OTTAWA, ONTARIO
K2E 7V7

TEL: 613-274-2653
FAX: 613-274-7085

CONTACT@MIROCADESIGN.COM
WWW.MIROCADESIGN.COM

FEATURED ON HOUZZ.COM
Houzz.com/pro/mirocadesign/miroca-design

GENERAL NOTES:

1. THE GENERAL CONTRACTOR SHALL CHECK AND VERIFY ALL DIMENSIONS AND REPORT ALL ERRORS AND OMISSIONS TO THE CONSULTANT.

2. ALL WORK AND MATERIALS TO BE IN COMPLIANCE WITH ALL CODES, REGULATIONS, AND BY-LAWS.

3. FOOTINGS DESIGNED FOR 2000 P.S.F ASSUMED BEARING. BEARING STRATA, GRANULAR MATERIAL AND COMPACTION TO BE INSPECTED AND APPROVED BY SOILS CONSULTANT PRIOR TO POURING CONCRETE.

4. DO NOT SCALE THE DRAWINGS.

No.	Description & Date
1	AS PER STRUCTURAL REVIEW APRIL 15, 2019

REVISIONS

JOB TITLE:

PROPOSED TOWNHOUSE
760 BEN ST
CITY OF OTTAWA

SHEET TITLE:

RIGHT SIDE ELEVATION
LEFT SIDE ELEVATION

SCALE: AS SHOWN	DWG NO.
DRAWN: C.S.	A2.2
CHECKED:	
DATE: MARCH 2019	
PRINT DATE:	