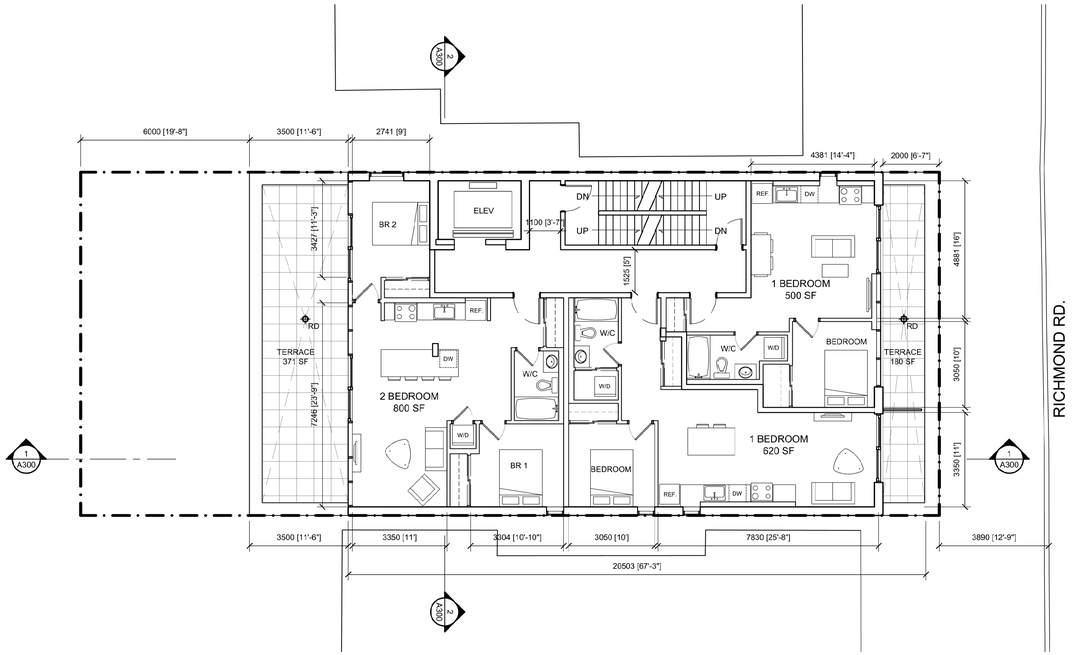

1 A102 FIFTH FLOOR PLAN

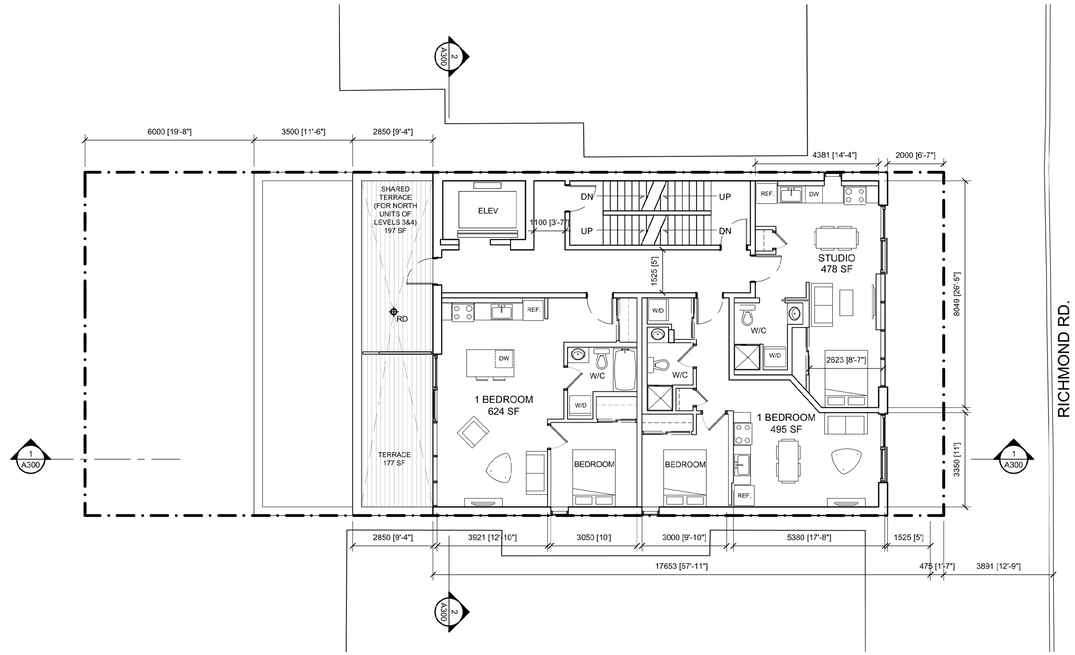

2 A102 SIXTH FLOOR PLAN

IT IS THE RESPONSIBILITY OF THE APPROPRIATE CONTRACTOR TO CHECK AND VERIFY ALL DIMENSIONS ON SITE AND TO REPORT ALL ERRORS AND/OR OMISSIONS TO THE ARCHITECT.

ALL CONTRACTORS MUST COMPLY WITH ALL PERTINENT CODES AND BY-LAWS.

THIS DRAWING MAY NOT BE USED FOR CONSTRUCTION UNTIL SIGNED BY THE ARCHITECT.

DO NOT SCALE DRAWINGS.

COPYRIGHT RESERVED.

PEN STYLE: 0-RLA-MASTER.CTB

PLOT SCALE: 1:25.4

PLOT SIZE: ARCH_D_(24.00_x_36.00_Inches)

No.	DESCRIPTION	DATE
2	RE-ISSUED FOR SITE PLAN APPLICATION	2019.08.28
1	ISSUED FOR SITE PLAN APPLICATION	2019.04.09

REVISIONS:

ARCHITECT SEAL:

ONTARIO ASSOCIATION OF ARCHITECTS
RODERICK J. LAHEY
LICENCE
4375

NORTH ARROW:

CLIENT:

SAAISH INC.
648 Mansfield Ave, Ottawa, ON
(613) 600-8275

ARCHITECT:

rla/architecture
roderick lahey architect inc.

PROJECT TITLE:

89 RICHMOND ROAD

OTTAWA ONTARIO

SHEET TITLE:

FLOOR PLANS

DRAWN:	CHECKED:
RLA	RLA
SCALE: 1:100	SHEET No. A102
PROJECT No. 1734	

F:\2017\1734 - 89 Richmond Road\01_Design Development\1734_89 Richmond PLANS.dwg

D07-12-19-0067

#17929