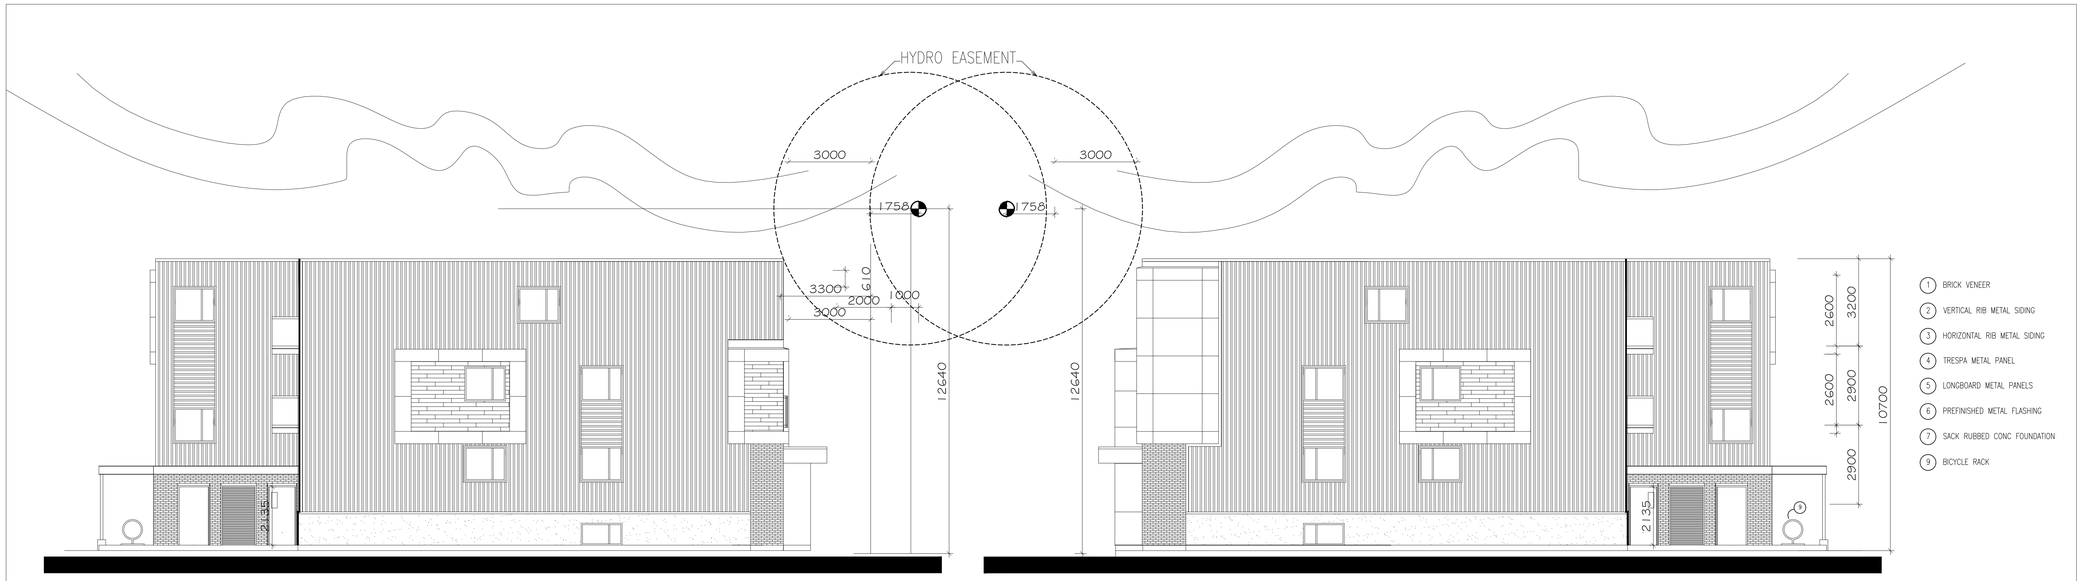

114 RUSSELL AVE
SOUTH ELEVATION – INTERIOR SIDE YARD (DRIVEWAY)

122 RUSSELL AVE
NORTH ELEVATION – INTERIOR SIDE YARD (DRIVEWAY)

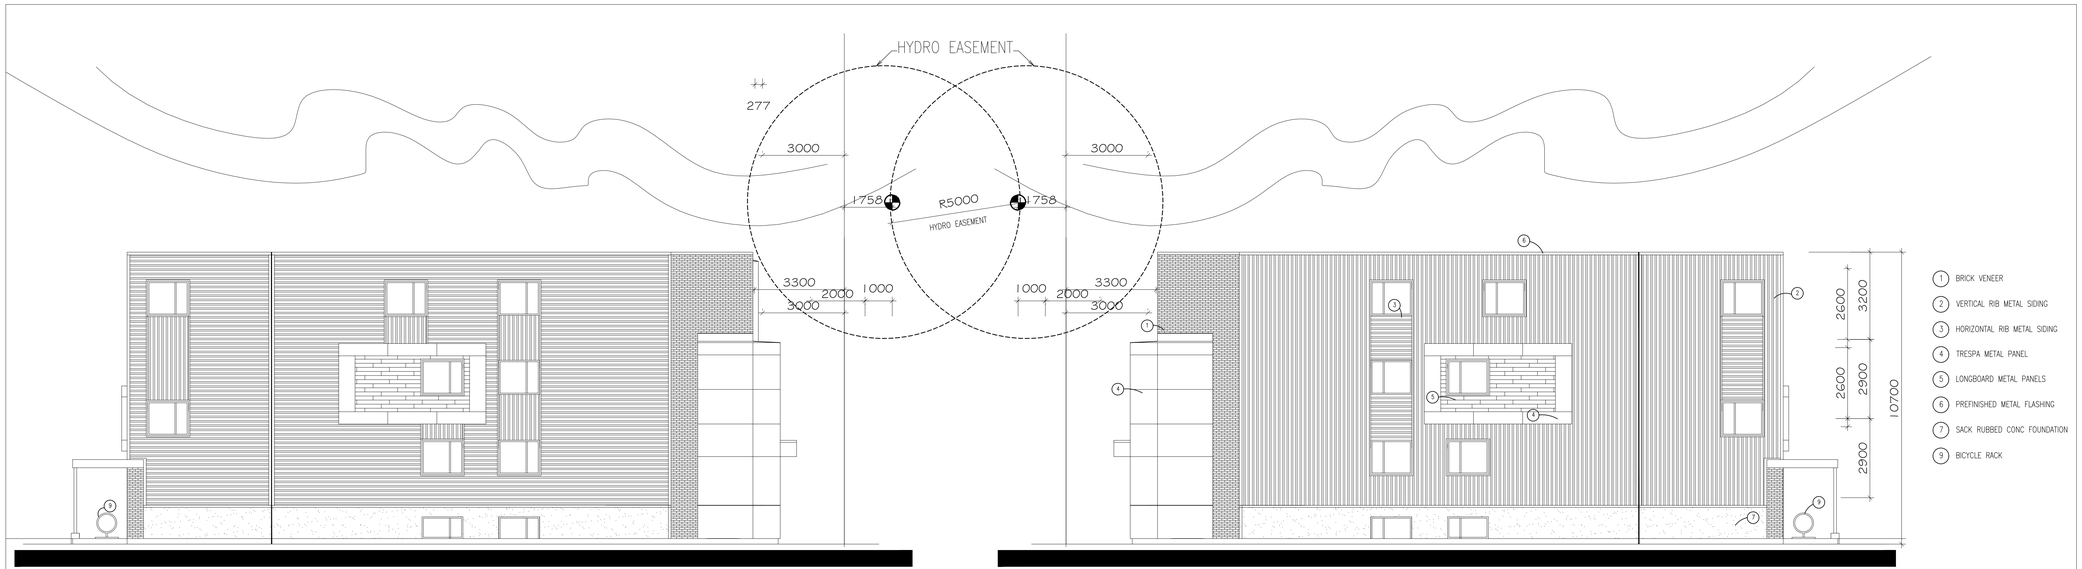

122 RUSSELL AVE
SOUTH ELEVATION – INTERIOR SIDE YARD

114 RUSSELL AVE
NORTH ELEVATION – INTERIOR SIDE YARD

KEY PLAN

ALL CONTRACTORS TO VERIFY ALL DIMENSIONS ON SITE AND TO REPORT ALL ERRORS AND/OR OMISSIONS TO THE ARCHITECT.

ALL CONTRACTORS MUST COMPLY WITH ALL CODES AND BYLAWS AND OTHER AUTHORITIES HAVING JURISDICTION OVER THE WORK.

DO NOT SCALE DRAWINGS.

THIS DRAWING MAY NOT BE USED FOR CONSTRUCTION UNTIL SIGNED BY THE ARCHITECT.

COPYRIGHT RESERVED.

NO.	REVISION	MM/DD/YY DATE
1.	ISSUED FOR SITEPLAN	10/31/19

WOODMAN ARCHITECT & ASSOCIATES LTD.
201-4 BEECHWOOD AVENUE, OTTAWA, ONTARIO, CANADA K1L8L9
TEL: 613 228 9850. FAX 613 228 9848. mailbox@woodmanarchitect.com

CONSULTANTS:
STRUCTURAL –
MECHANICAL –
ELECTRICAL –

PROJECT
NEW RESIDENTIAL DEVELOPMENT
122 RUSSEL AVENUE, OTTAWA, ON.

DRAWING:
ELEVATIONS

DATE	November 1, 2019	JOB NO.	1900
SCALE		DRAWING NO.	A102
DRAWN BY			
REVIEWED BY	R.J.W.		

2019-11-01 9:33:57 AM:\1900 – 114-122 Russell Avenue\4. Arch Working Drawings\CAD\TINO'S DRAWINGS.dwg