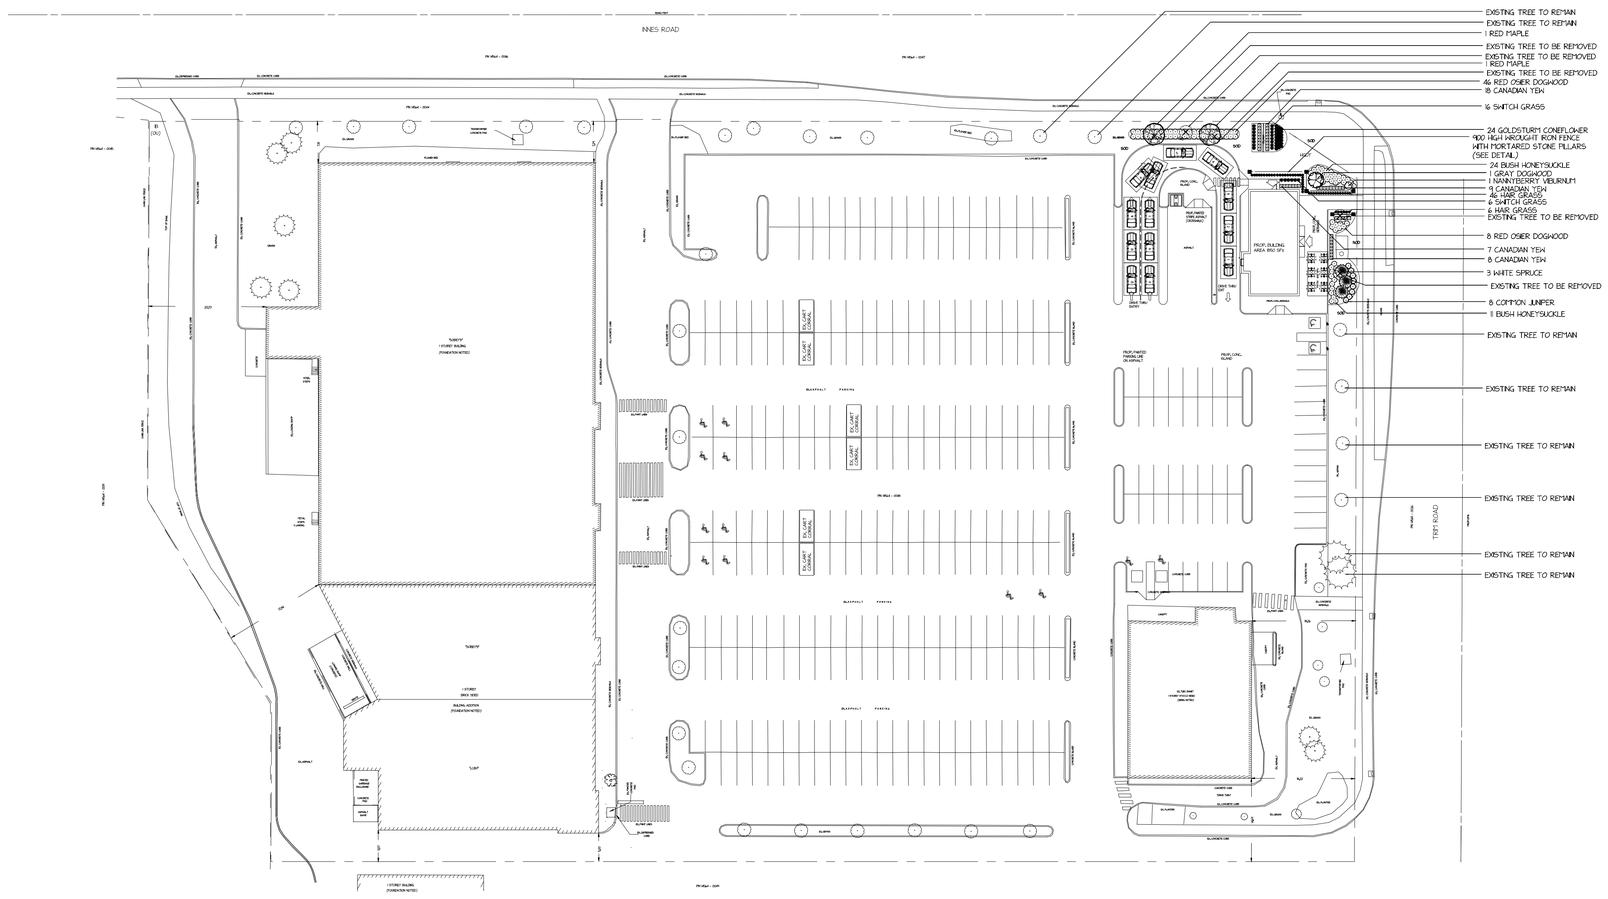

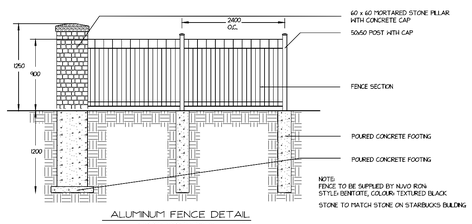

ALUMINUM FENCE DETAIL

TYPICAL INSTALLATION N.T.S.

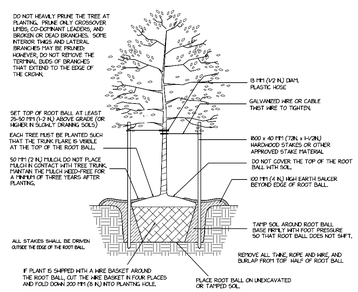

DECIDUOUS TREE PLANTING DETAIL

TYPICAL INSTALLATION - 3" (75MM) CALIPER OR LESS

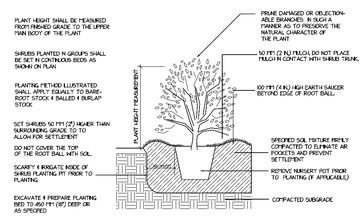

SHRUB PLANTING DETAIL

TYPICAL INSTALLATION

NOTES:
CONTRACTOR TO SUPPLY & INSTALL PLANT MATERIAL PER DESIGN, CONTRACTOR TO VERIFY QUANTITIES ON PLANT LIST TO PLAN.

PLANT MATERIAL TO CONFORM TO CANADIAN NURSERY ASSOCIATION METRIC GUIDE TO SPECIFICATIONS FOR NURSERY STOCK

CONTRACTOR RESPONSIBLE FOR UTILITY LOCATES.

ALL PLANT MATERIAL TO BE GUARANTEED FOR ONE(1) YEAR.

ALL SHRUB AND PERENNIAL PLANTINGS SHALL BE CONTINUOUS BEDS UNLESS OTHERWISE NOTED.

ALL BEDS TO BE MULCHED WITH SHREDDED PINE OR CEDAR MULCH TO A DEPTH OF 75MM.

ALL REMAINING AREAS TO BE SODDED WITH #1 KENTUCKY BLUE GRASS. AREAS DISTURBED BY CONSTRUCTION TO BE RE-GRADED AND SODDED.

BACKFILL ALL PLANT BEDS WITH SOIL MIXTURE TO A DEPTH OF NO LESS THAN 250MM.
SOIL MIXTURE: 6 PARTS SAND LOAM, TWO PARTS WELL ROTTED MAUNURE AND ONE PART PEATMOSS.

PLANT LIST

Qty	Botanical Name	Common Name	Size/Condition	Remarks
Trees				
2	Acer rubrum	RED MAPLE	60 mm W.B.	NATIVE SPECES
1	Cornus racemosa	GRAY DOGWOOD	45 mm W.B.	NATIVE SPECES
Conifers				
3	Picea glauca	WHITE SPRUCE	175 cm W.B.	NATIVE SPECES
42	Taxus canadensis	CANADIAN YEW	40 cm 2 gal.	NATIVE SPECES
Shrubs				
54	Cornus sericea	RED OSIER DOGWOOD	60 cm 2 gal.	NATIVE SPECES
35	Diervilla lonicera	BUSH HONEYSUCKLE	40 cm 3 gal.	NATIVE SPECES
8	Juniperus communis	COMMON JUNIPER	40 cm 3 gal.	NATIVE SPECES
1	Viburnum lentago	NANNYBERRY VIBURNUM	150cm W.B.	NATIVE SPECES
Ornamental Grasses				
52	Deschampsia caespitosa	HAIR GRASS	2 GAL POT	NATIVE SPECES
22	Panicum virgatum	SWITCH GRASS	2 GAL POT	NATIVE SPECES
Perennials and Annuals				
24	Rudbeckia fulgida var. sullivantii 'Goldsturm'	GOLDSTURM CONEFLOWER	1 GAL POT	

NOTES

No.	Date	Description
1	02/12/19	AS PER SPA COMMENTS

REVISIONS

LANDSCAPE FLORIDA

679 LINCOLN AVE, NIAGARA-ON-THE-LAKE, ON L0S 1J0
P: 9056415250 E: chris@landscapeflorida.ca

LANDSCAPE PLAN

STARBUCKS
5150 INNES RD.

ORLEANS, ON

SCALE	1 : 500
DRAWN BY	C.S.
CHECKED BY	C.S.
DATE	11/03/19
DATE OF PRINT	11/03/19

PROJECT NO. 19-304

SHEET NO. L1

D07-16-08-0022

Powered by DynaSCAPE® #16789