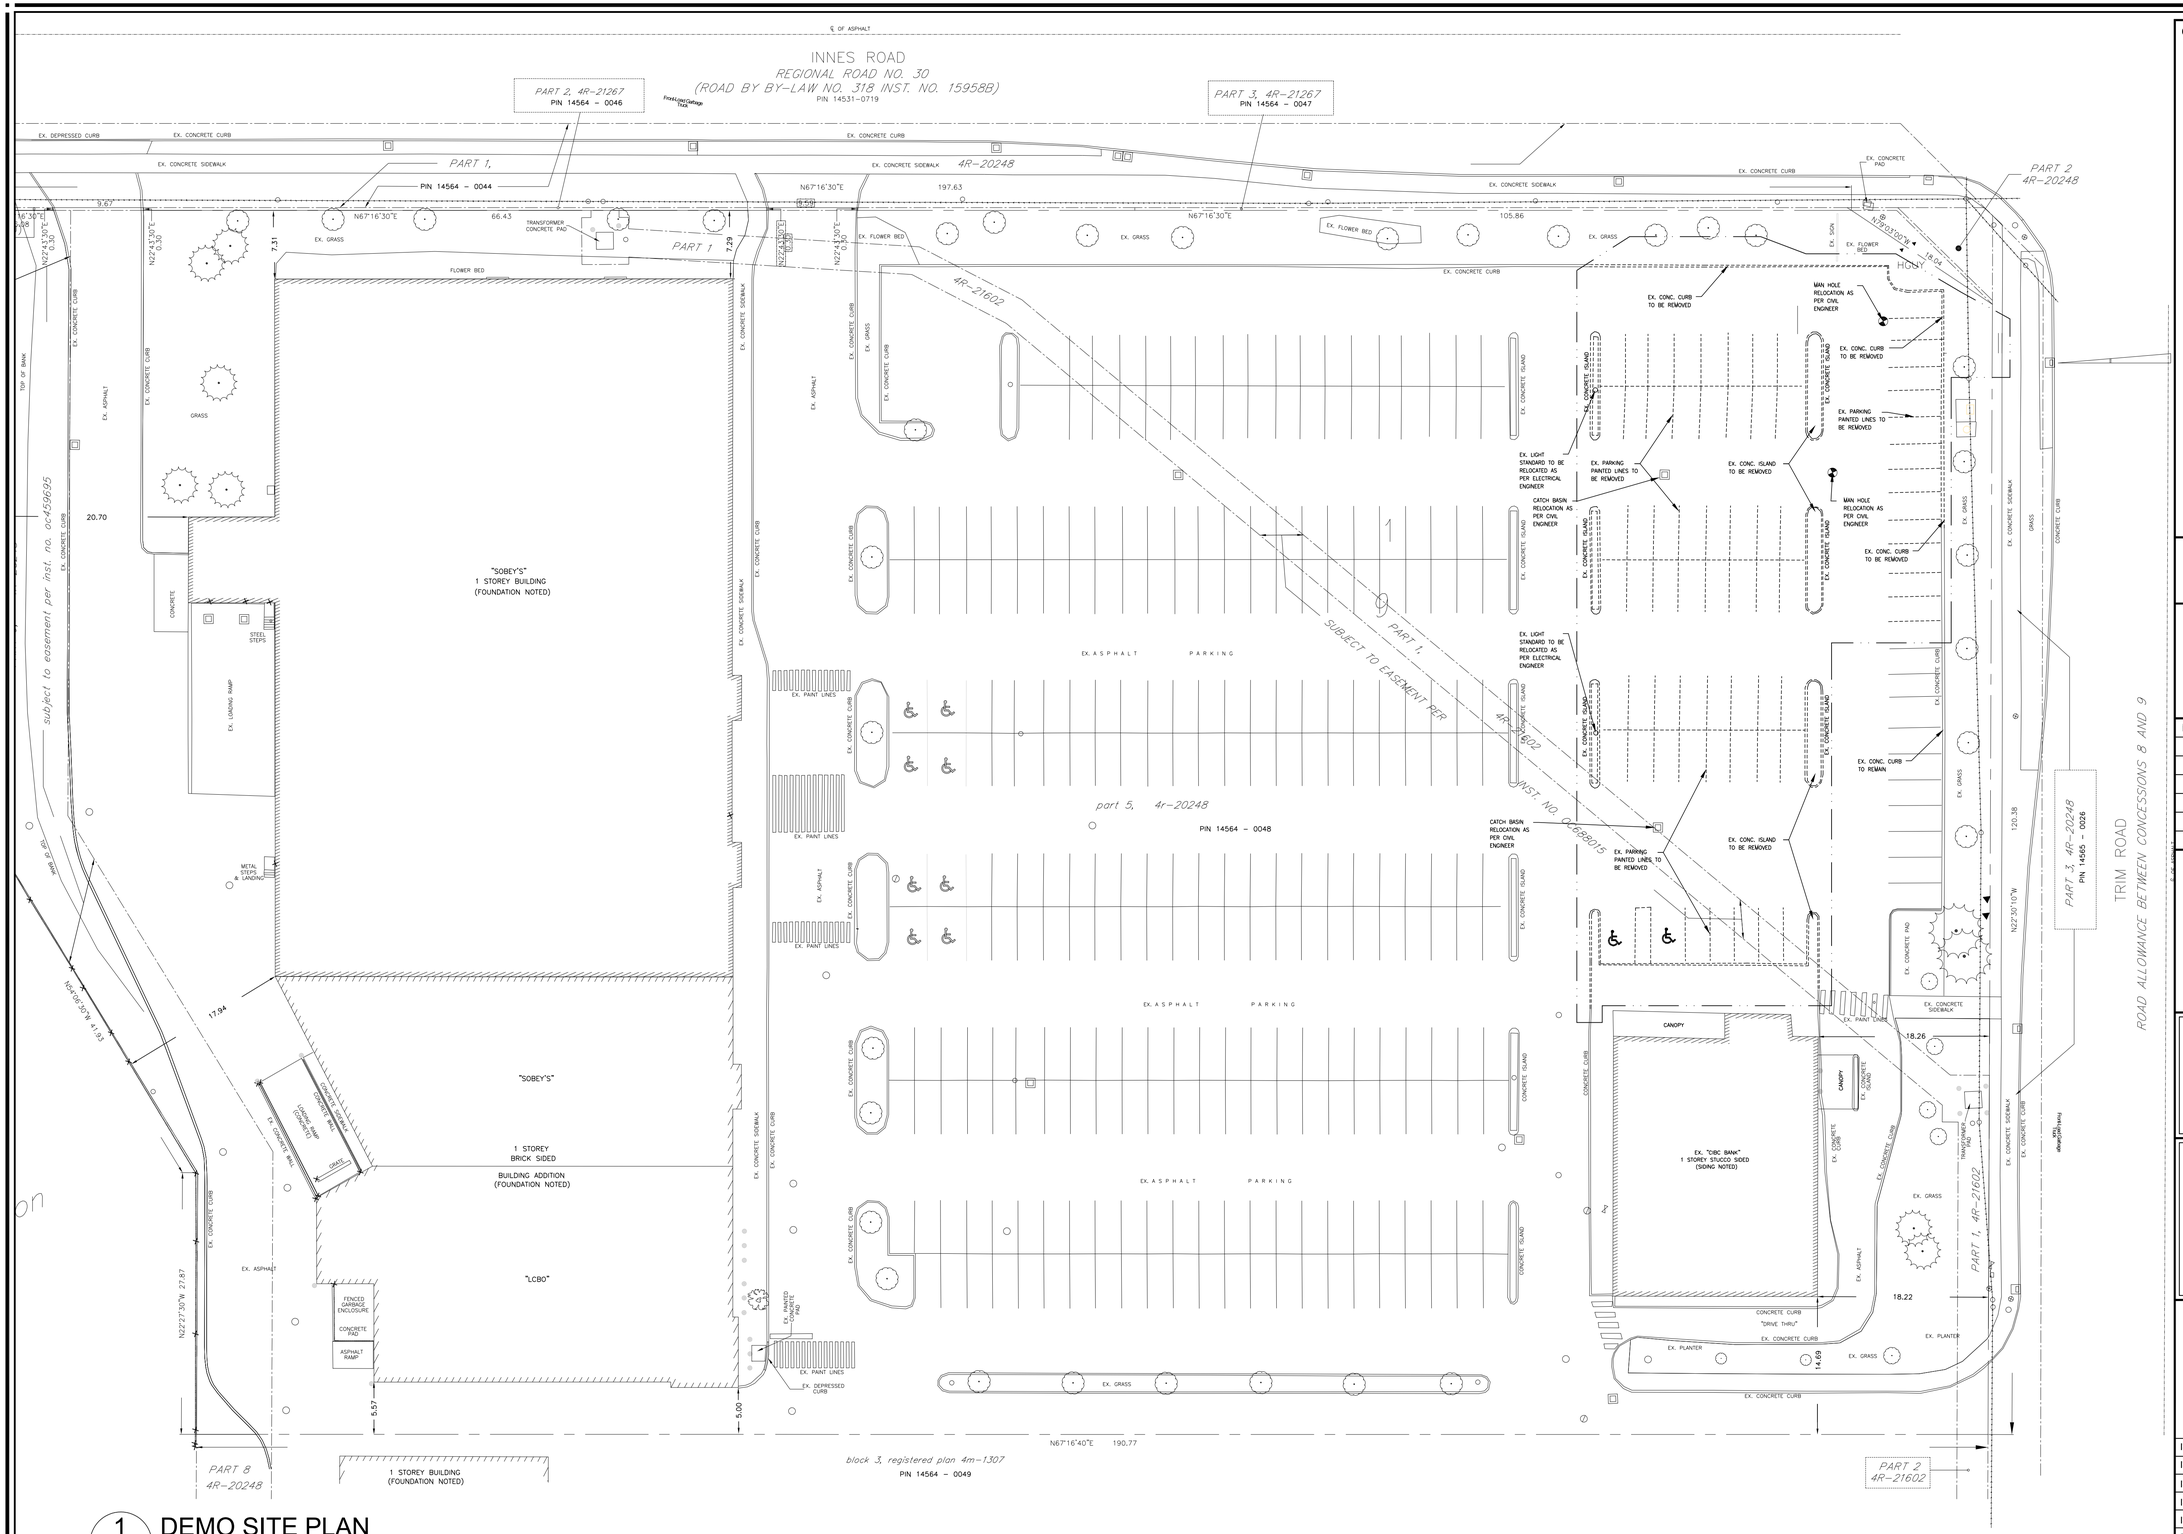

1 SP1 DEMO SITE PLAN
SCALE 1:300

GENERAL NOTES:

All contractors and/or trades shall verify all dimensions, notes, site and report any discrepancies prior to commencement of the work. This drawing is not to be scaled, all drawings, prints and related documents are the property of the architect and must be returned upon request. Reproduction of drawings and related documents in part or in whole is strictly forbidden without written consent. Drawings to be for the purpose for which they are issued.

NO.	DATE:	REVISION:	BY:
1.	SEPT6 ,2018	CLIENT REVIEW	KK
2.	NOV 12 ,2018	ISSUED FOR SPA	AA
3.	NOV 21 ,2018	FOR CLIENT REVIEW	AA
4.	DEC 05 ,2018	FOR CLIENT REVIEW	AA
5	DEC 09 ,2019	RE-ISSUED FOR SPA	AA

COMMISSION:

PROPOSED:
STAND ALONE RESTAURANT

5150 INNES ROAD, ORLEANS, ON

TRUE NORTH

ONTARIO ASSOCIATION OF ARCHITECTS
DAVID CHUI
LICENCE
5912

A | C | K
architects
www.ackarchitects.com
studio office:
443 eastchester ave.
T.905.584.5545
F.905.584.5542
st. catharines, ontario
l2m 6a2
architectural office:
100 sunrise ave., suite 102
T.416.462.0389
F.416.462.1954
toronto, ontario
m4a 1b3

SHEET TITLE:

DEMO SITE PLAN

Issued for Re-Zoning:	
Issued for Site Plan Agreement:	
Issued for Permit:	
Issued for Tender:	
Issued for Construction:	
DRAWN BY: AA	DWG No. SP1
CHECKED BY: DC	
DATE: NOV 09.18	
SCALE:	
PROJECT No.: 2018-164	

D07-16-08-0022

#16789