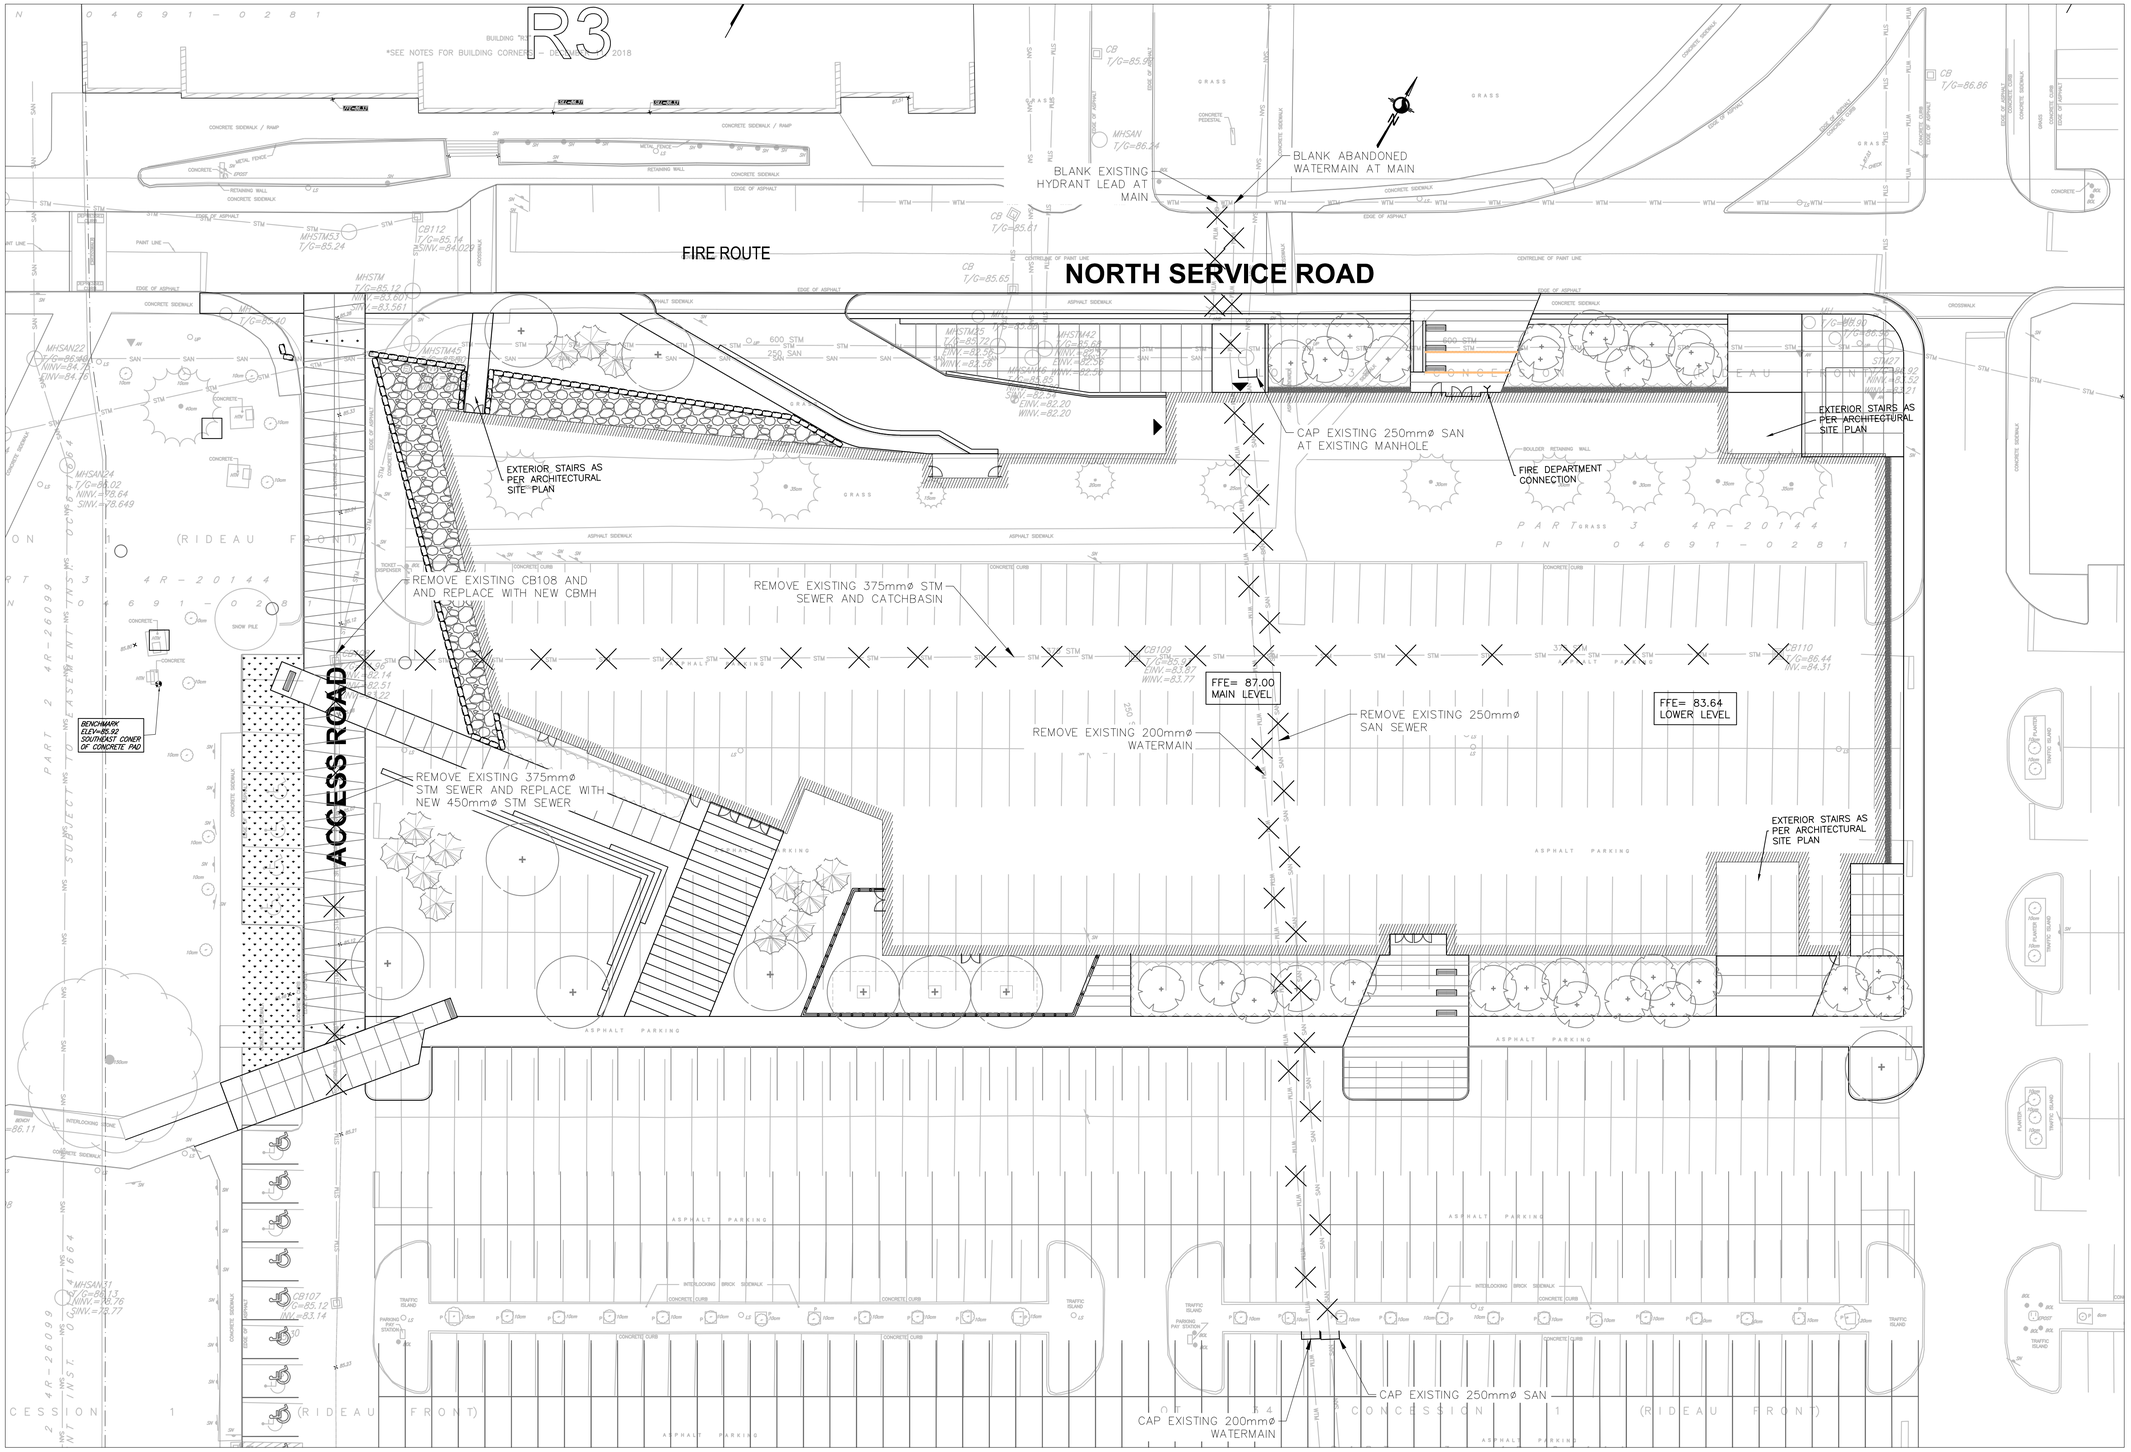

LEGEND

REMOVE EXISTING PIPE INFRASTRUCTURE

0 5m 10m 20m 30m

SCALE: 1:300

ALGONQUIN COLLEGE

Algonquin Students' ASSOCIATION

Project

ATHLETICS AND RECREATION CENTRE (ARC)

Prepared For

ALGONQUIN STUDENTS' ASSOCIATION

HOK Architects Corporation
205 Catherine Street, Suite 101
Ottawa, Ontario K2P 1C3 Canada
t +1 613 226 9650 f +1 613 226 9656

All reproduction & intellectual property rights reserved © 2019

In Association with

WSP
STRUCTURAL
2611 Queensview Drive, Suite 300
Ottawa, ON, K2B 8K2

WSP
MECHANICAL
2611 Queensview Drive, Suite 300
Ottawa, ON, K2B 8K2

WSP
ELECTRICAL
2611 Queensview Drive, Suite 300
Ottawa, ON, K2B 8K2

WSP
CIVIL
2611 Queensview Drive, Suite 300
Ottawa, ON, K2B 8K2

CSW Landscape Architects
LANDSCAPE
319 McRae Avenue, Suite 502
Ottawa, ON, K1Z 0B9

WSP
SUSTAINABILITY
2611 Queensview Drive, Suite 300
Ottawa, ON, K2B 8K2

Key Plan

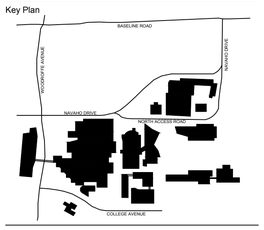

Professional Seals

No.	Description	Date
1	SITE PLAN APPROVAL	2019-06-24

Drawn by: D.B.Y. Reviewed by: J.J.

Project No: 191-01517-00

Sheet Title

PIPE SERVICES REMOVAL PLAN

Original drawing is A1. Do not scale contents of this drawing.

Sheet Number

C02

FILENAME: P:\2019 Projects\191-01517-00_Algonquin College - ARC\Civil\Drawings\2 Working Drawings\Sheets\191-01517-00_CIVIL.dwg
PLOTDATE: Jun 20, 2019 - 7:53pm, cwy06974