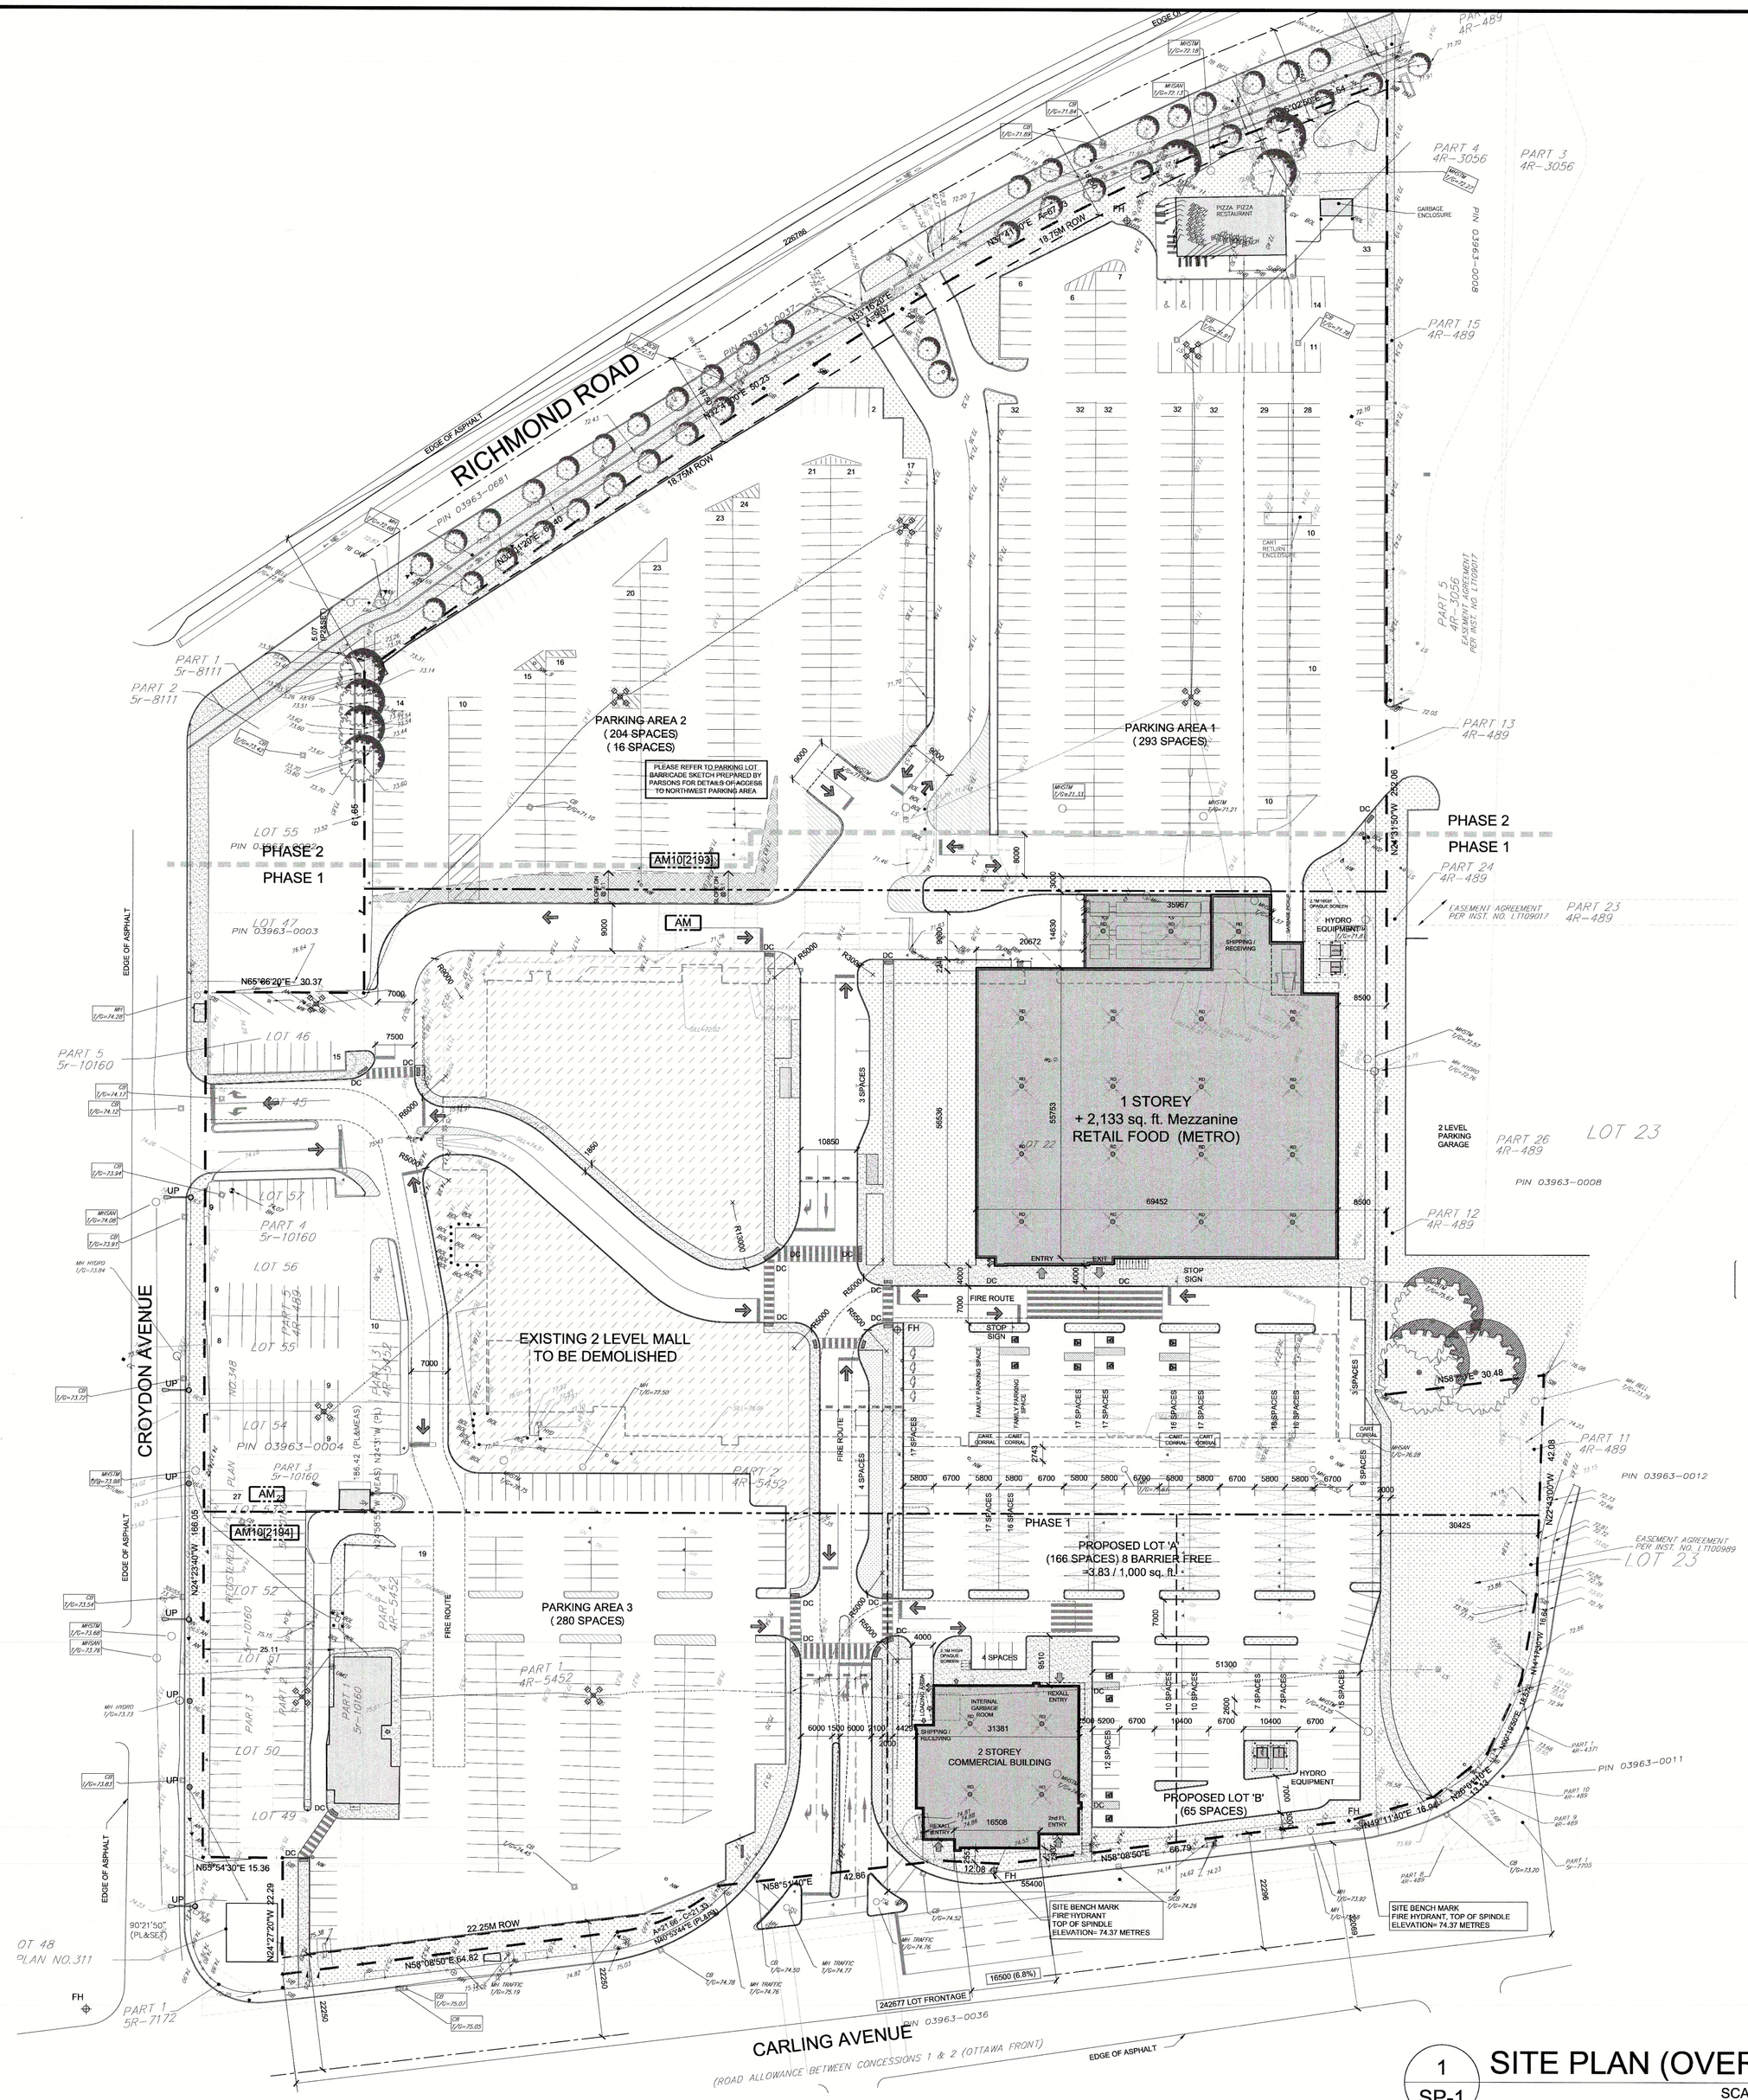

KEY MAP

IT IS THE RESPONSIBILITY OF THE APPROPRIATE CONTRACTOR TO CHECK AND VERIFY ALL DIMENSIONS ON SITE AND TO REPORT ALL ERRORS AND/OR OMISSIONS TO THE ARCHITECT.

ALL CONTRACTORS MUST COMPLY WITH ALL PERTINENT CODES AND BY-LAWS.

THIS DRAWING MAY NOT BE USED FOR CONSTRUCTION UNTIL SIGNED BY THE ARCHITECT.

DO NOT SCALE DRAWINGS.

COPYRIGHT RESERVED.

NOTATION SYMBOLS:

- 00 — INDICATES DRAWING NOTES, LISTED ON EACH SHEET.
- 00 — INDICATES ASSEMBLIE TYPE; REFER TO TYPICAL ASSEMBLIES SCHEDULE.
- 00 — INDICATES WINDOW TYPE; REFER TO WINDOW ELEVATIONS AND DETAILS ON A900 SERIES.
- 000 — INDICATES DOOR TYPE; REFER TO DOOR SCHEDULE AND DETAILS ON A900 SERIES.
- 00 TITLE SCALE 00/A000 — DETAIL NUMBER; DETAIL REFERENCE PAGE; DETAIL CROSS REFERENCE PAGE

No.	DESCRIPTION	DATE
8	REVISED AS PER SPC 4th ROUND COMMENTS	Oct. 24, 19
7	REVISED AS PER SPC 3rd ROUND COMMENTS	Sept 25, 19
6	ISSUED FOR MINOR VARIANCE	Aug. 23, 19
5	ISSUED FOR PERMIT	July 26, 19
4	REVISED AS PER SPC 1st ROUND COMMENTS	July 8, 19
3	REVISED AS PER SPC 1st ROUND COMMENTS	May 14, 19
2	ISSUED FOR SITE PLAN CONTROL	Dec. 19, 18
1	ISSUED TO CONSULTANTS	Sept 7, 18

REVISIONS:

ARCHITECT SEAL: ONTARIO ASSOCIATION OF ARCHITECTS — RODERICK LAHEY — LICENCE 4375 — SEAL DATE: STAMP DATE

NORTH ARROW:

CLIENT: RIO CAN

ARCHITECT: rla/architecture — roderick lahey architect inc. — 56 beech street, ottawa, ontario K1S 3J6 — t. 613.724.9932 f. 613.724.1209 rlarchitecture.ca

PROJECT TITLE: LINCOLN FIELDS — 2525 CARLING AVENUE — OTTAWA ONTARIO

SHEET TITLE: SITE PLAN — OVERALL

DRAWN:	CHECKED:
RV	RV
SCALE: 1:600	SHEET No. SP-1
PROJECT No. 1803	

APPROVED ☑ REFUSED ☐

THIS 2nd DAY OF JANUARY, 2020

M. RICK O'CONNOR, CITY CLERK,
OFFICE OF THE CITY CLERK, CITY OF OTTAWA

1 / SP-1 SITE PLAN (OVERALL)

SCALE = 1 : 600

0m 15 30 60

SCALE 1: 600

D07-12-18-0195

PAPER SIZE: ISO Full Bleed B1 (707.00 X 1000.00 MM) | PLOT DATE: Thursday, November 07, 2019 | PLOT SCALE: 1:1 | PEN STYLE: 0-RLA MASTER-50%.ctb | F:\2018\1803 - Lincoln Fields Master Plan (Rio Can)\01_Design Development\05 CAD\1803 Lincoln Field SP-1 Site Plan 2019 10 29.dwg