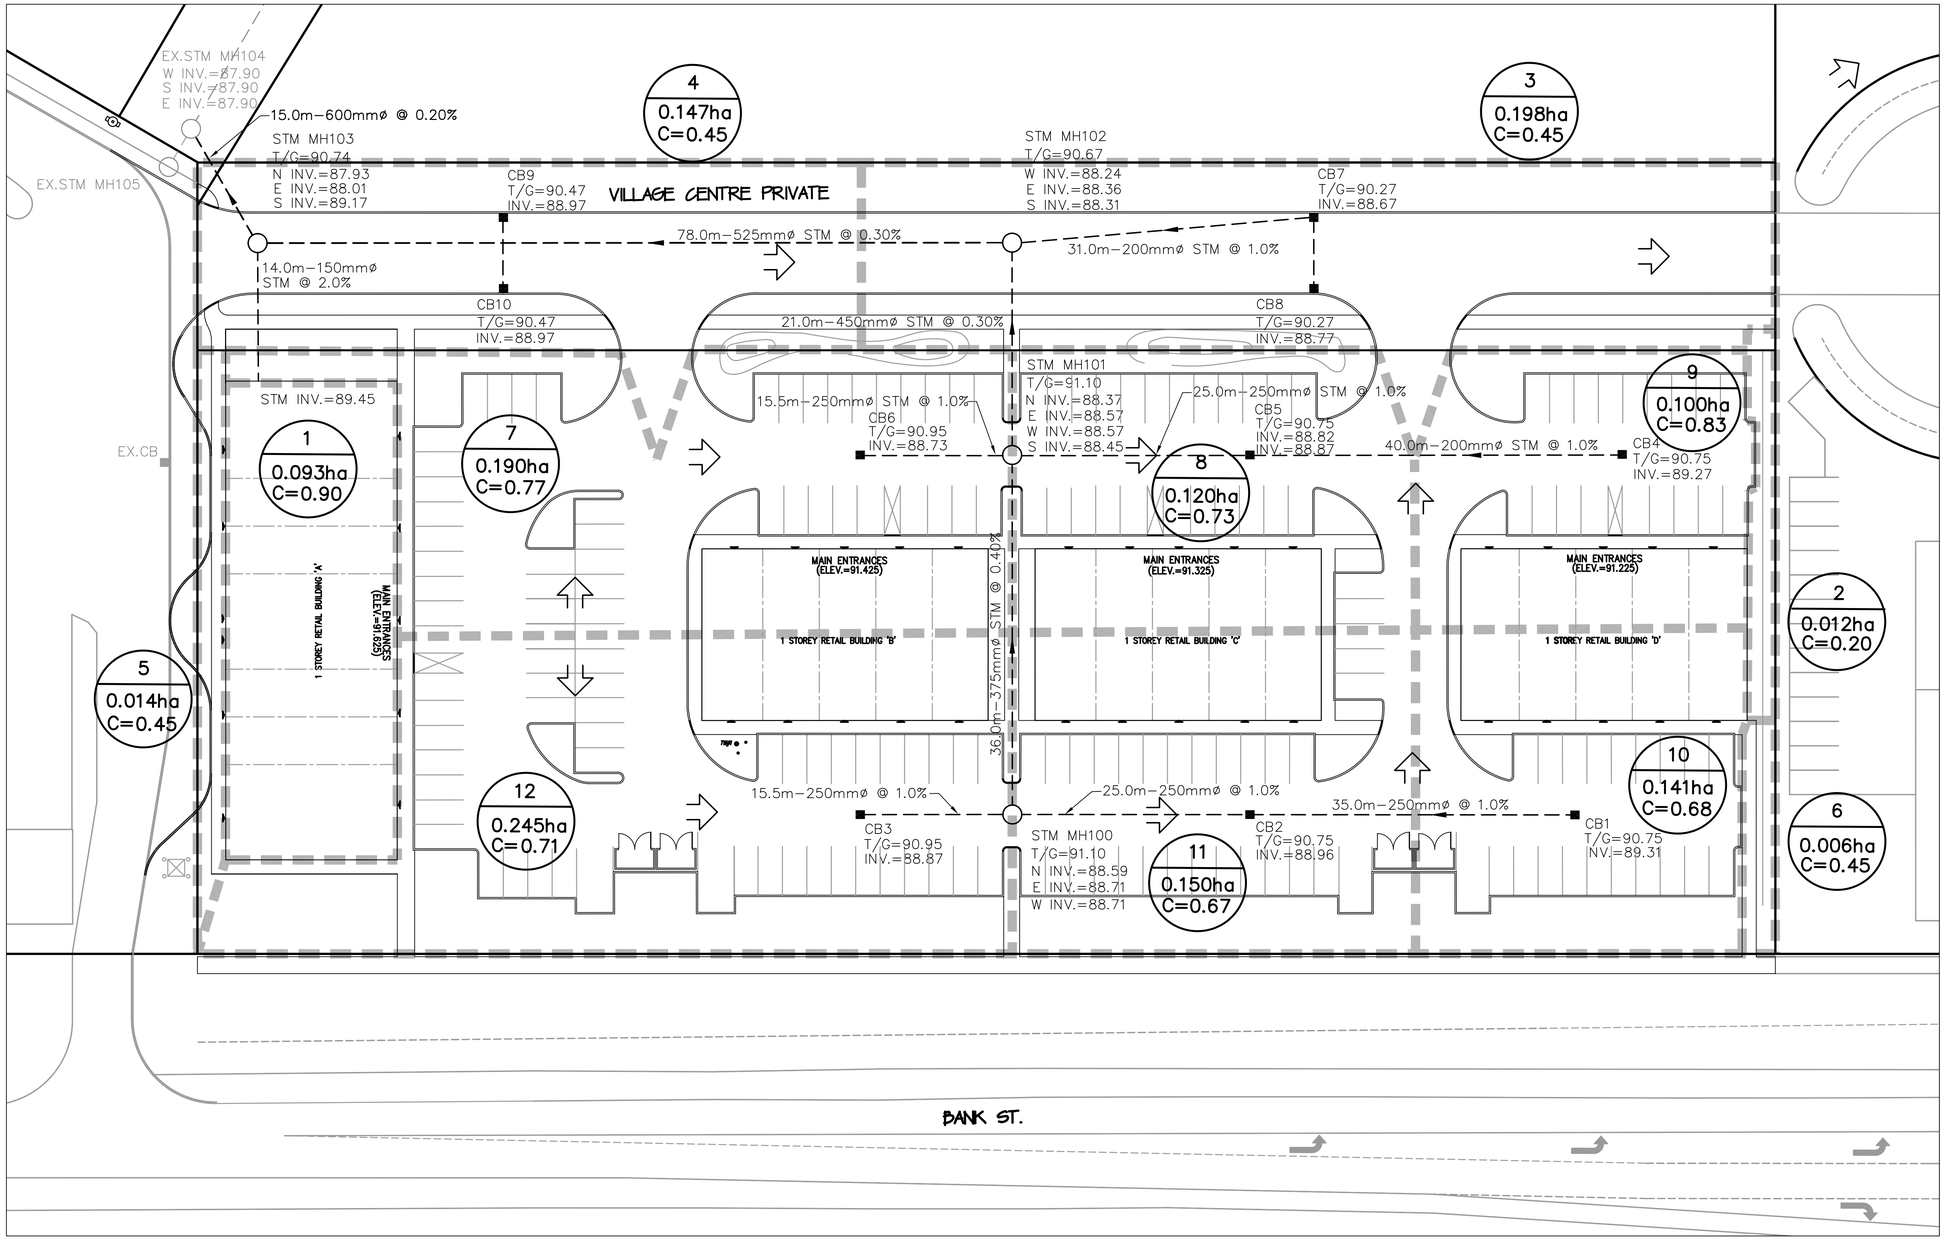

ARK Engineering and Development

2343 Lorraine St.
Rockland ON Canada
K4K 1K7
Tel: (613) 860–1100
Fax:(613) 821–7997

Responsibility / Copyright Reserved

The location of under/overground utilities and structures are not necessarily shown on the contract drawings, and/or where shown. The accuracy of the position of such utilites and structures is not guaranteed. The Contractor shall verify and be responsible to determine the exact location of all such utilities and structures and assumes all loability for any damage to them.

The Copyrights to all designs and drawings are the property of ARK Engineering and Development. Reproduction or use for any purpose other than that authorized by ARK Engineering and Development is forbidden.

Legend

- MAJOR DRAINAGE SYSTEM
- DRAINAGE AREA
- AREA ID / SITE AREA / RUNOFF COEFFICIENT (1 / 0.50ha / C=0.72)
- TEST WELL c/w METAL BOLLARDS

Revision

0.	SUBMITTED FOR APPROVAL	FEB 19/19
1.	REVISED AS PER COMMENTS	JUL 12/19
2.	REVISED AS PER COMMENTS	SEP 10/19
3.	REVISED AS PER COMMENTS	OCT 23/19
4.	REVISED AS PER COMMENTS	DEC 18/19

Location Map

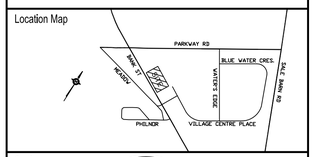

Seal

LICENSED PROFESSIONAL ENGINEER
D.R. PAYER
PROVINCE OF ONTARIO

Client / Project

GREELY FAMILY FARM INC.

6075 BANK ST.

Drawing Name

DRAINAGE AREA PLAN

Scale

0 3.0 9.0 15.0m
1:300 HORIZONTAL

Revision	Sheet	Drawing No.
REV-4	5 of 6	DP