
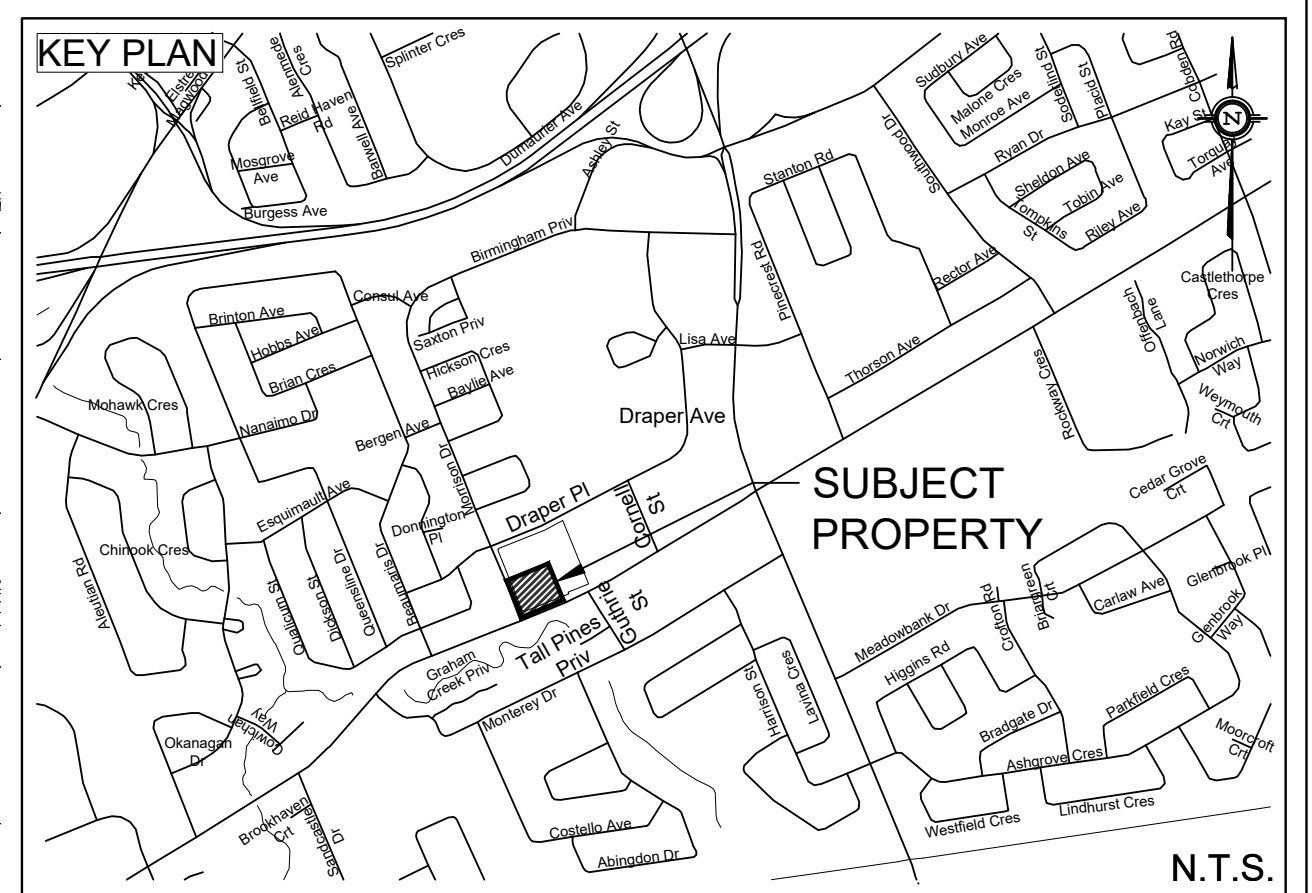


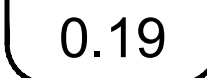


	PROPERTY LINE
	PROPOSED STORM SEWER
	DRAINAGE DIVIDE
	PROPOSED SWALE
	EMERGENCY FLOW ROUTE
	DRAINAGE AREA ID
	AREA IN H _a
	RATIONAL METHOD RUNOFF COEFFICIENT
	PROPOSED STORM MANHOLE
	PROPOSED CATCH BASIN

NOT FOR CONSTRUCTION


BENCH MARK
TOP OF HYDRANT SPINDLE LOCATED NEAR THE SOUTH EAST CORNER OF 2785 BASELINE ROAD
ELEV=78.88m

4	A.J.G.	20.02.13	ISSUED FOR MUNICIPAL REVIEW
3	A.J.G.	19.12.10	ISSUED FOR MUNICIPAL REVIEW
2	A.J.G.	19.09.11	ISSUED FOR MUNICIPAL REVIEW
1	A.J.G.	19.01.15	ISSUED FOR MUNICIPAL REVIEW
No.	BY	YY.MM.DD	DESCRIPTION

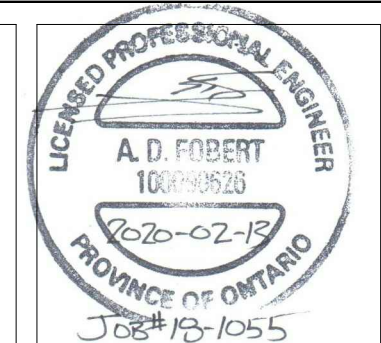

DSEL

33 Wilson Avenue, Suite 200
Toronto, Ontario, M3H 1T2

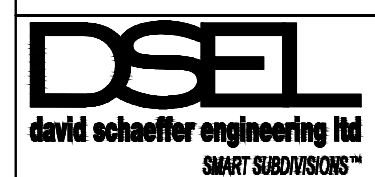

120 Iber Road Unit 103
Stittsville, Ontario, K2S 1E9
Tel. (613) 836-0856
Fax. (613) 836-7183
www.DSEL.ca

DRAWN BY: A.J.G.		CHECKED BY: A.D.F.	DRAWING NO.	SHEET NO.
DESIGNED BY: A.J.G.		CHECKED BY: A.D.F.	SWM-1	1 of 2
SCALE: 1: 200	DATE: JANUARY 2019			