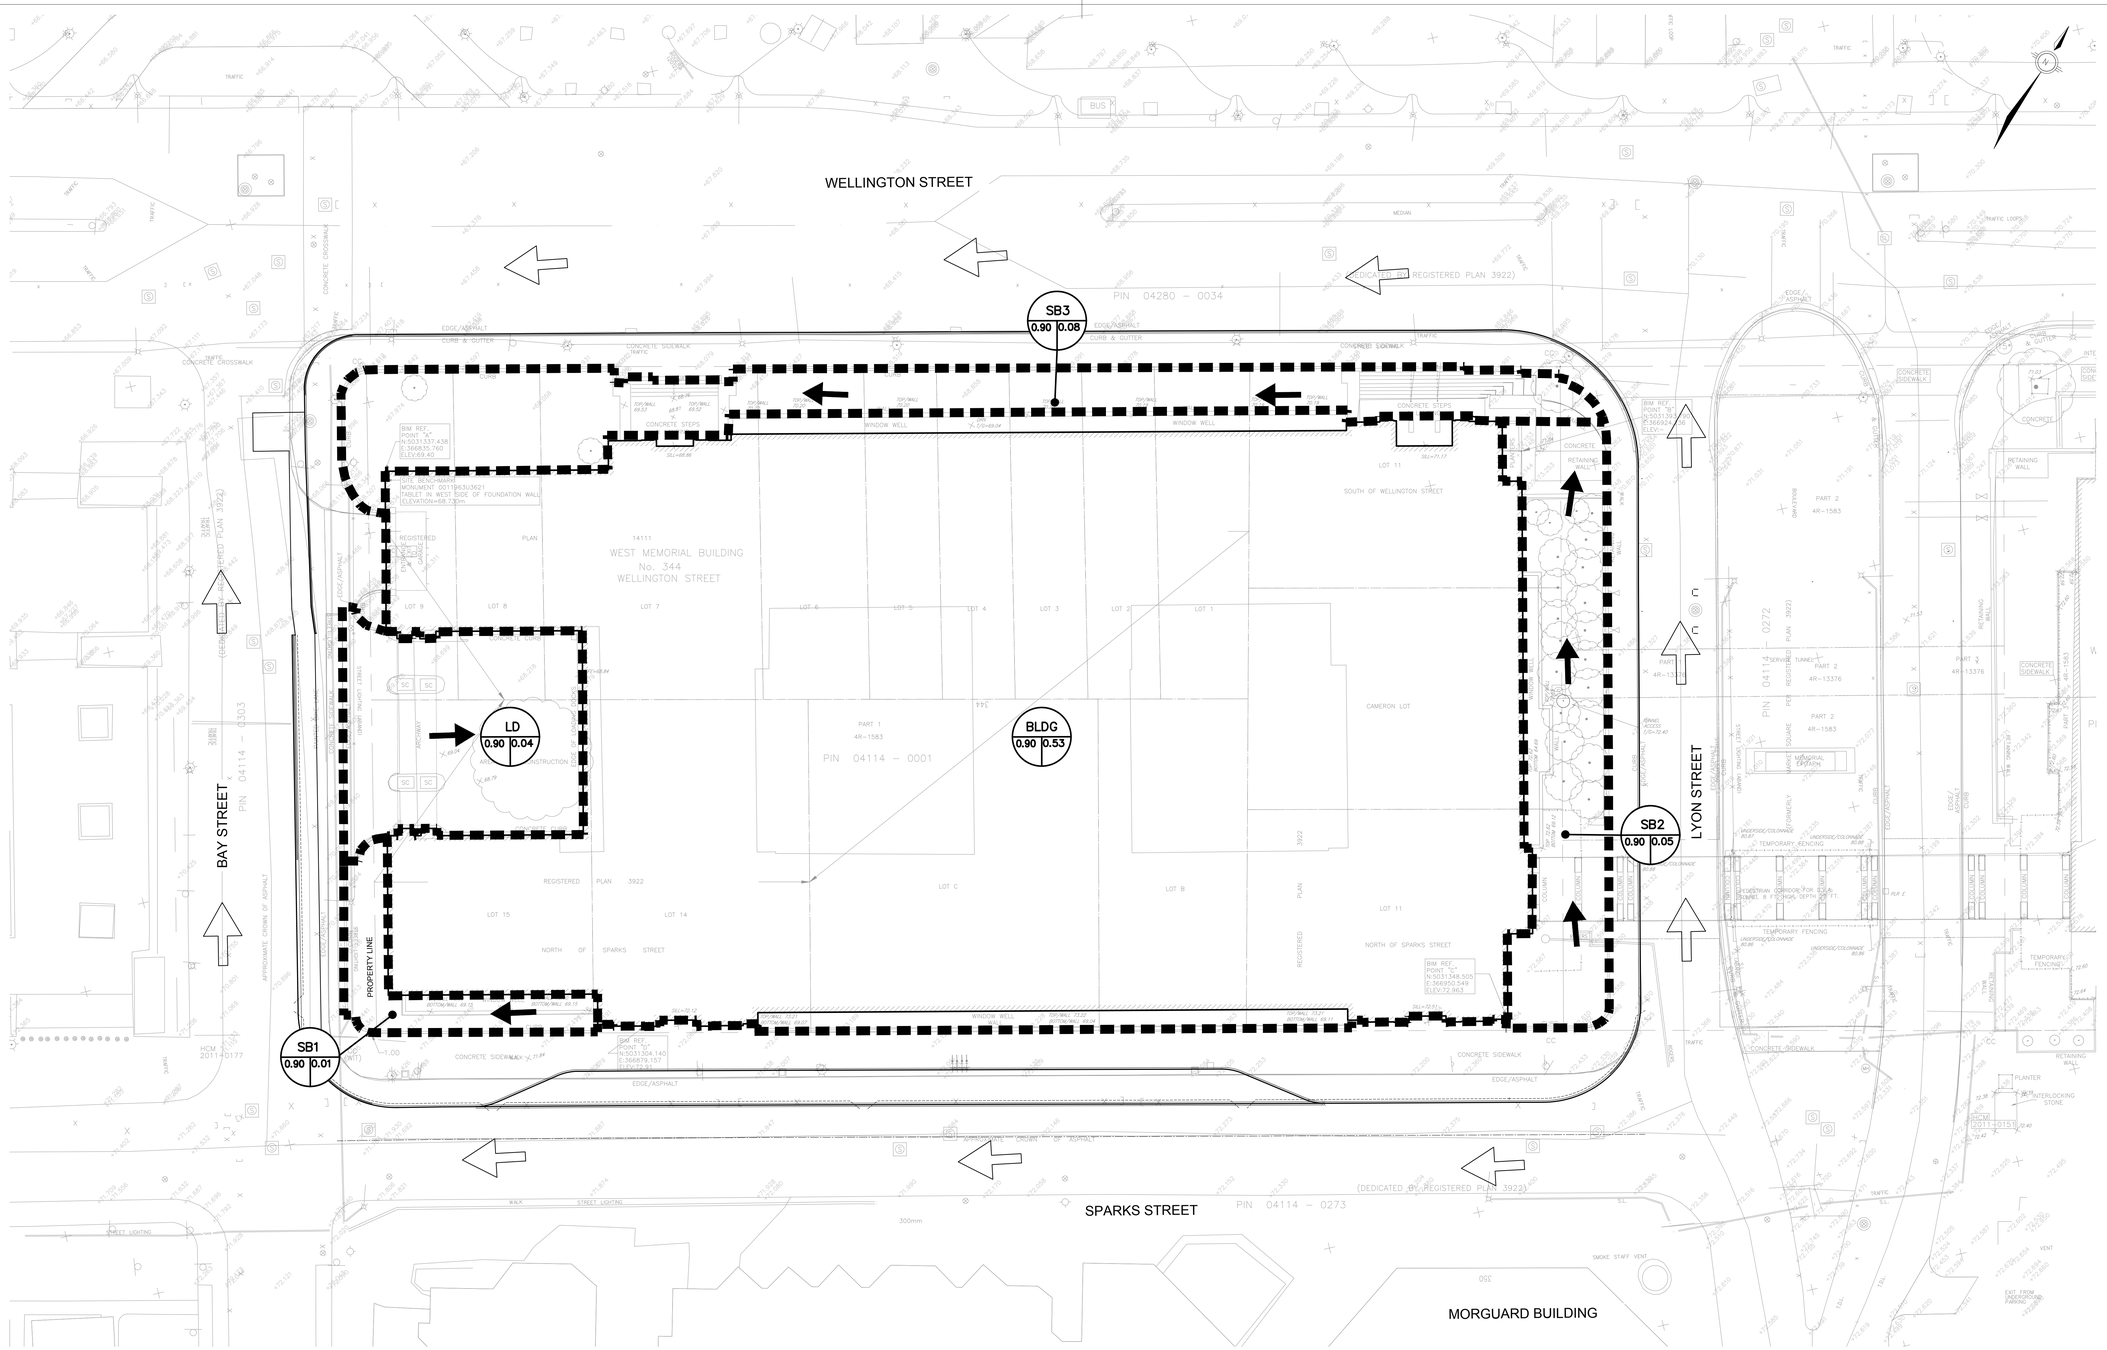

LEGEND

AREA ID — DRAINAGE AREA CHARACTERISTICS

RUNOFF COEFFICIENT % — AREA ha

CATCHMENT AREAS

OVERLAND FLOW DIRECTION

SCALE 1:200
HORIZONTAL
0m 4 8

Canada

Public Works and Government Services Canada / Travaux Publics et Services gouvernementaux Canada
Real Property Branch / Direction générale des biens immobiliers

architect / architecte

REGENERATE 344
Moriyama & Teshima Architects + Kasian Architecture in Joint Venture

MORRISON HERSHFIELD

LICENSED PROFESSIONAL ENGINEER E. A. EMERY Feb 19/20 PROVINCE OF ONTARIO

LICENSED PROFESSIONAL ENGINEER B.J.F KIPP 100198759 Feb. 19, 2020 PROVINCE OF ONTARIO

Contractor to verify all dimensions & conditions on site and immediately notify the departmental representative of all discrepancies.

revisions	description	date
0	ISSUED FOR CITY OF OTTAWA SITE COORDINATION R2	2020/02/19

A detail no. / no. du détail
B location drawing no. / sur dessin no.
C drawing no. / dessin no.

project / projet

WEST MEMORIAL BUILDING REHABILITATION PROJECT

344 WELLINGTON, OTTAWA, ON

drawing / dessin

EXISTING CATCHMENTS

Designed By	NC	Conçu par
Date	2020/02/19	(yyyy/mm/dd)
Drawn By	NC	Dessiné par
Date	2020/02/19	(yyyy/mm/dd)
Reviewed By	BK	Examiné par
Date	2020/02/19	(yyyy/mm/dd)
Approved By	Approver	Approuvé par
Date	2020/02/19	(yyyy/mm/dd)
Tender	Tender	Soumission
Project Manager	Project Manager	Administrateur de projets

Project no. / No. du projet: R.086471.405

Drawing no. / No. du dessin: C-100

D07-12-19-0162

#18081

PWGSC A0 (1189x841)