


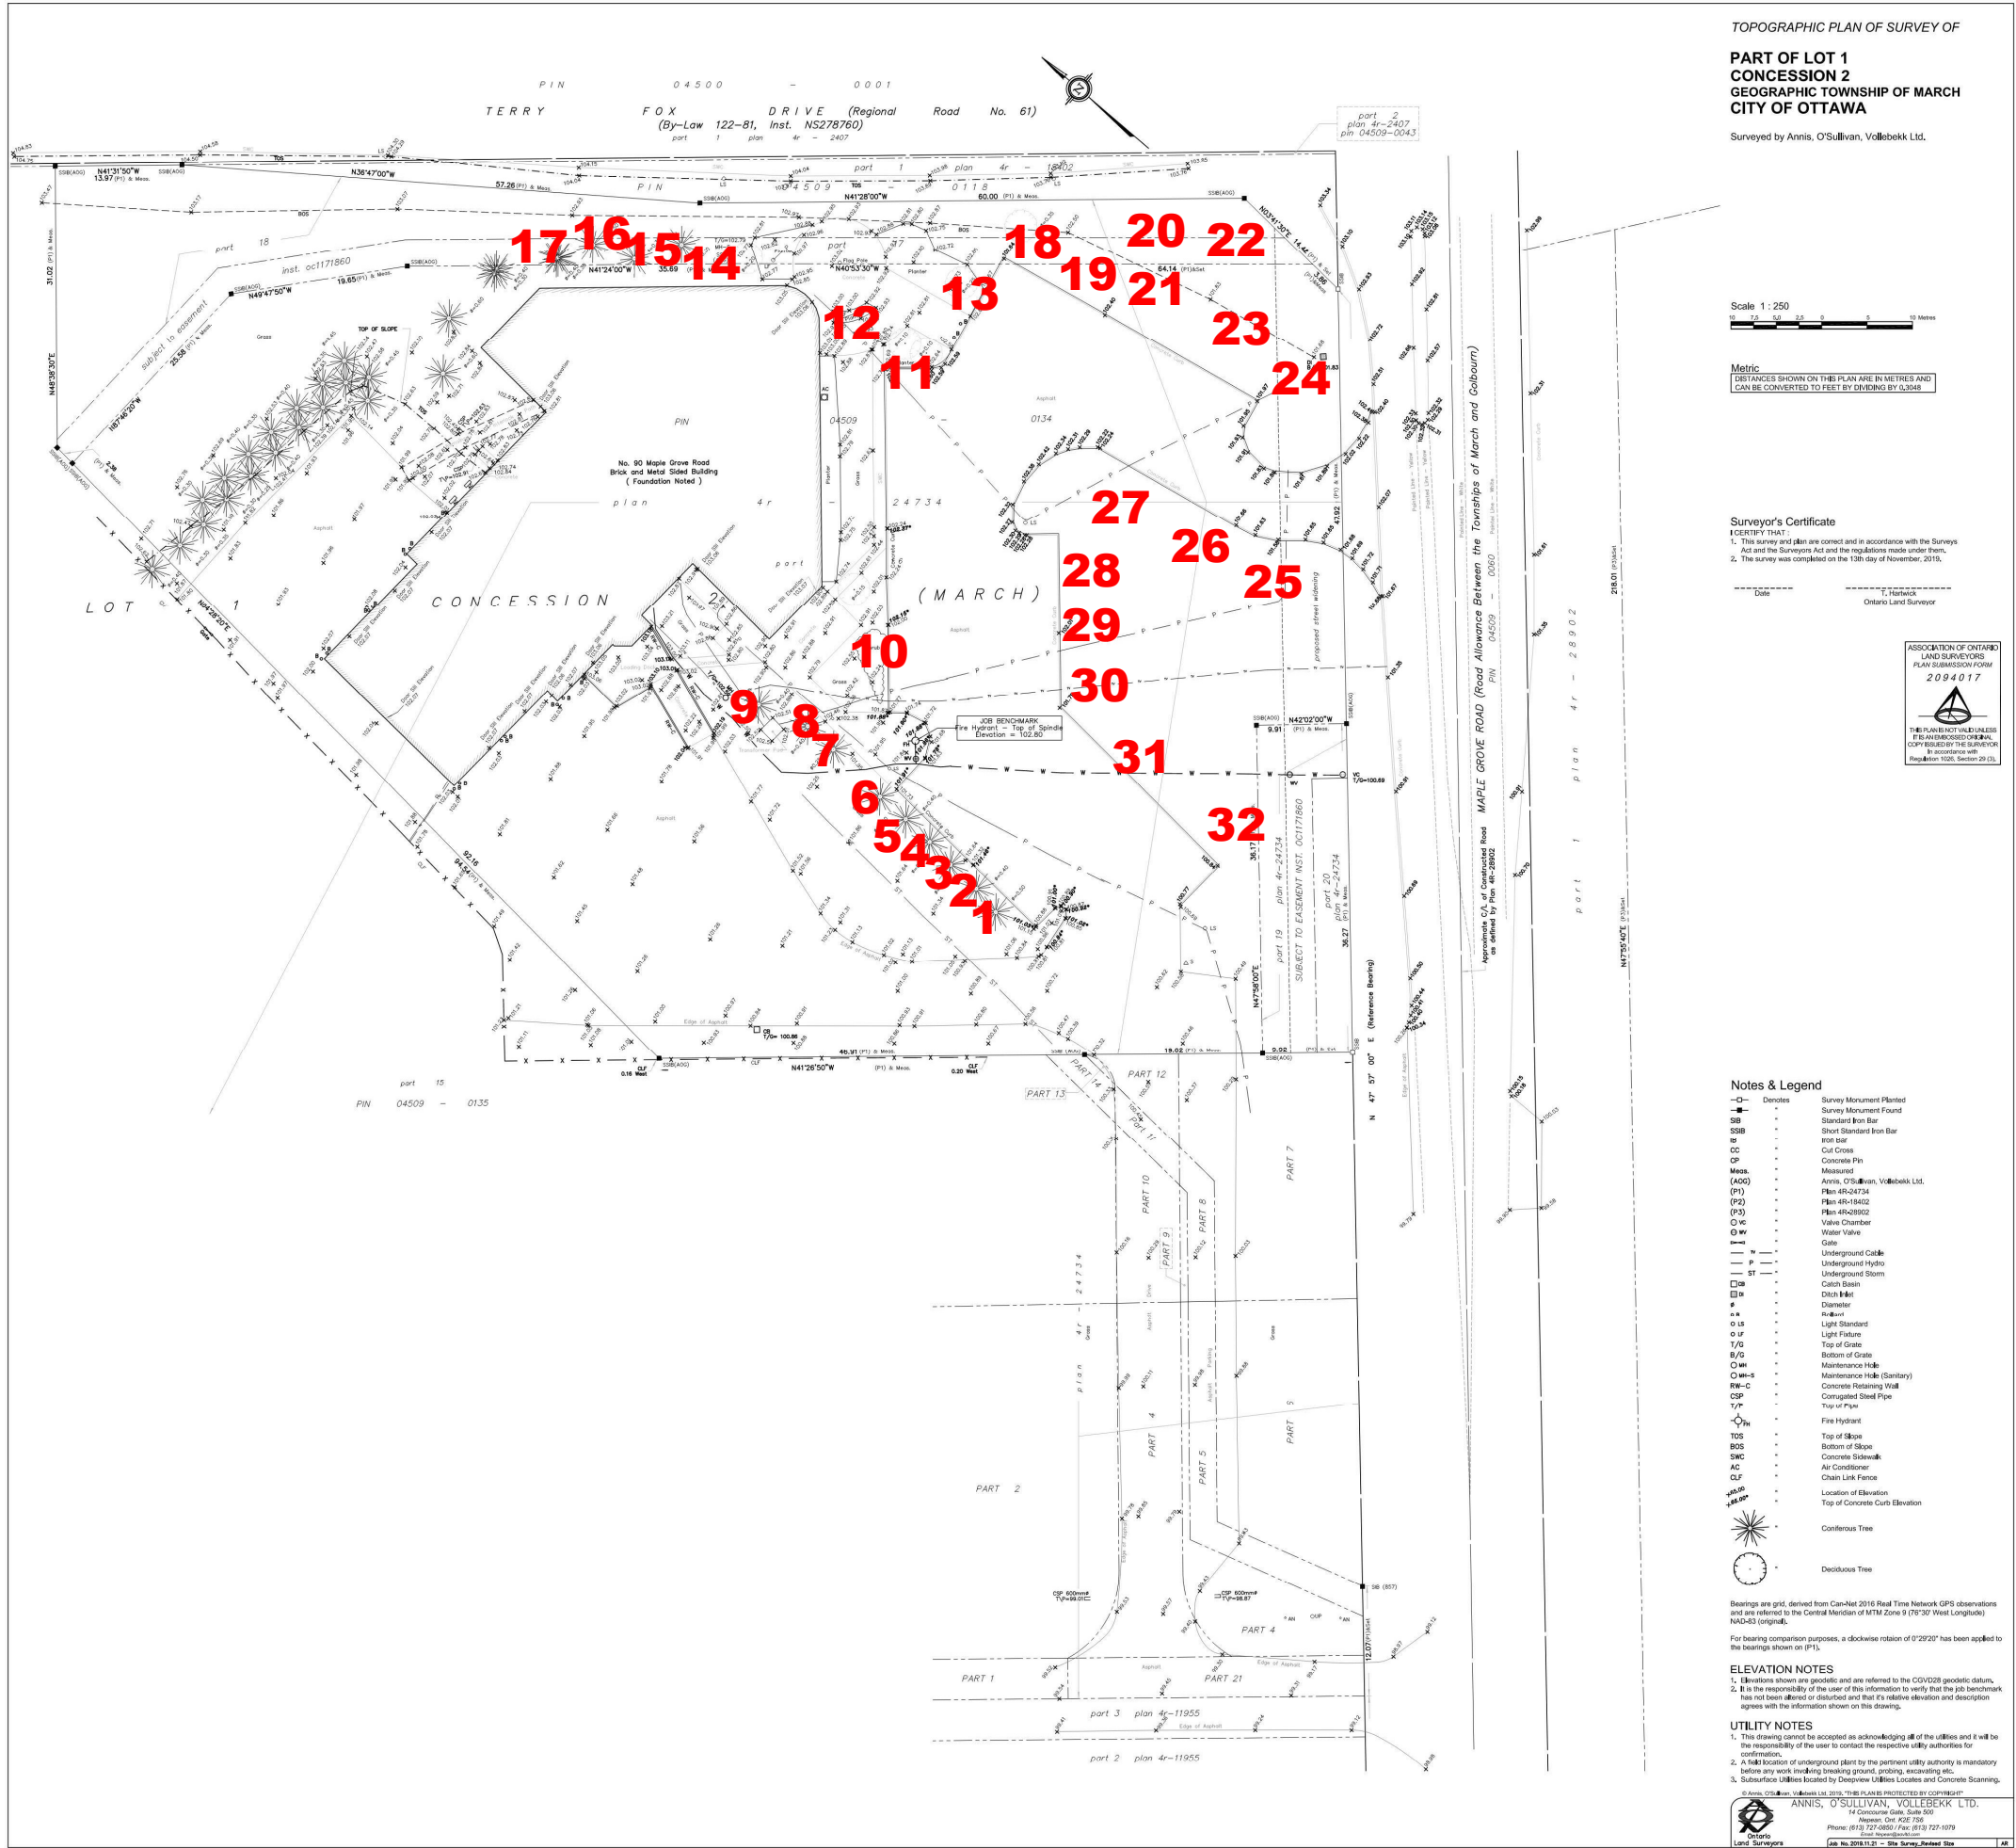

Site Survey - General Notes

1. THIS DRAWING IS FOR REFERENCE ONLY. S2 ARCHITECTURE TAKES NO RESPONSIBILITY FOR ANY DISCREPANCIES FOUND



2019-2020
S2 ARCHITECTURE
11111 11th Avenue SE
Calgary, AB, Canada T2C 1G7
P: 403.270.0000
www.s2architecture.com

CONSULTANT INFORMATION

NOT FOR
CONSTRUCTION

PROJECT INFORMATION

KANATA
BRIGHTPATH
DAYCARE

90 MAPLE GROVE ROAD
OTTAWA, ONTARIO



This drawing represents previous issues. Do not scale these drawings.
Verify all dimensions, elevations and dates, and report any discrepancies to the architect prior to construction. Dimensions are taken to face of exterior walling, face of concrete block, face of slab for interior partitions, and centerline of existing walls, unless noted otherwise on the drawings.

The Contract Documents (Drawings and Specifications) are complementary, which is required by law shall be as shown as required by all.

All drawings remain the property of the Architect. These drawings are Copyright © S2 Architecture. These drawings may not be reproduced without the permission of the Architect.

ISSUED	DATE
ISSUED FOR 50% REVIEW	31.10.2019
ISSUED FOR 75% REVIEW	15.11.2019
ISSUED FOR BUILDING PERMIT	26.12.2019
ISSUED FOR PROGRESS	21.02.2020

SCALE 1:1
DATE 2/21/2020 2:36:08 PM
DRAWN BY EF
CHECKED BY SM
PROJECT NO. 219058

DRAWING TITLE
SITE SURVEY PLAN

DRAWING NO.

A1.02

C:\Real Projects\210584-Kanata_Ernsdalen.rvt