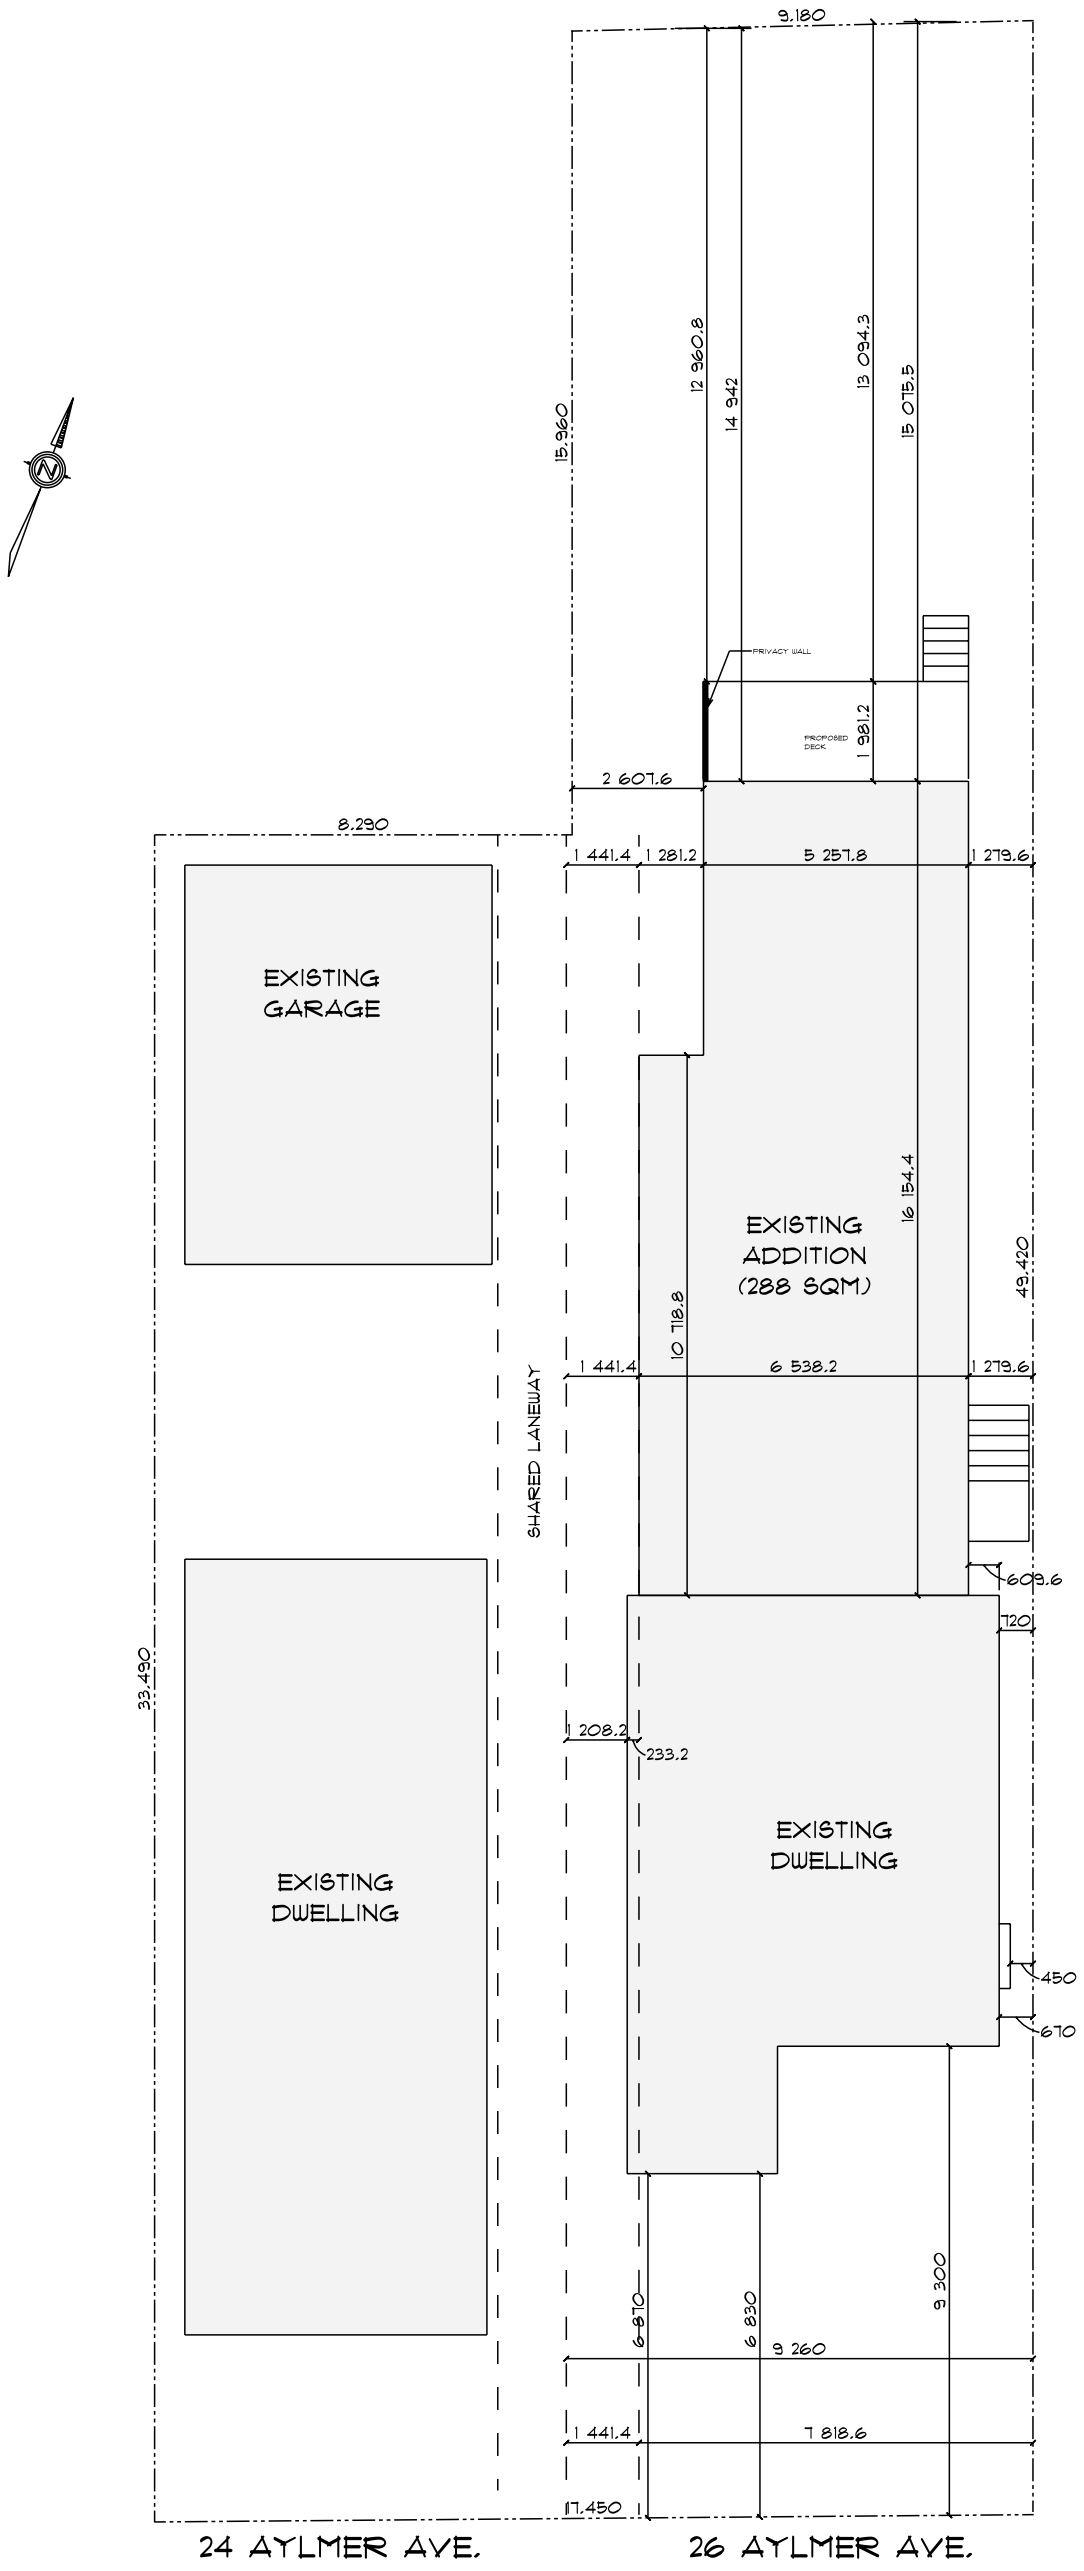

SITE PLAN

SCALE: 1:150

I Andre Theriault, Theriault design:
Take responsibility for design work on behalf of a firm registerred under Subsection 3.2.4 of division C. of the building code.
I and the firm is registered in the appropriate class\categories.

Individual: 22968
Firm: 105420

Date: 29 NOV 2018

Signature of Designer:

Theriault Home Design & Build Inc.

ANDRE THERIAULT
2251 ESPRIT DRIVE, ORLEANS
K4A 0A4
tel: (613) 834-5284
fax: (613) 834-0895

email: theriault85@gmail.com

date		
3	REVISIONS	29-NOV-2018
2	CON. DWG	17-MAR-2017
1	PRELIM	13-FEB-2017

model

PROPOSED ADDITION
for
DAVID PFAFF
26 AYLMER AVENUE, OTTAWA

drawing by	drawing no
A. SANFORD	S1 / 1
project no.	
2017-578	