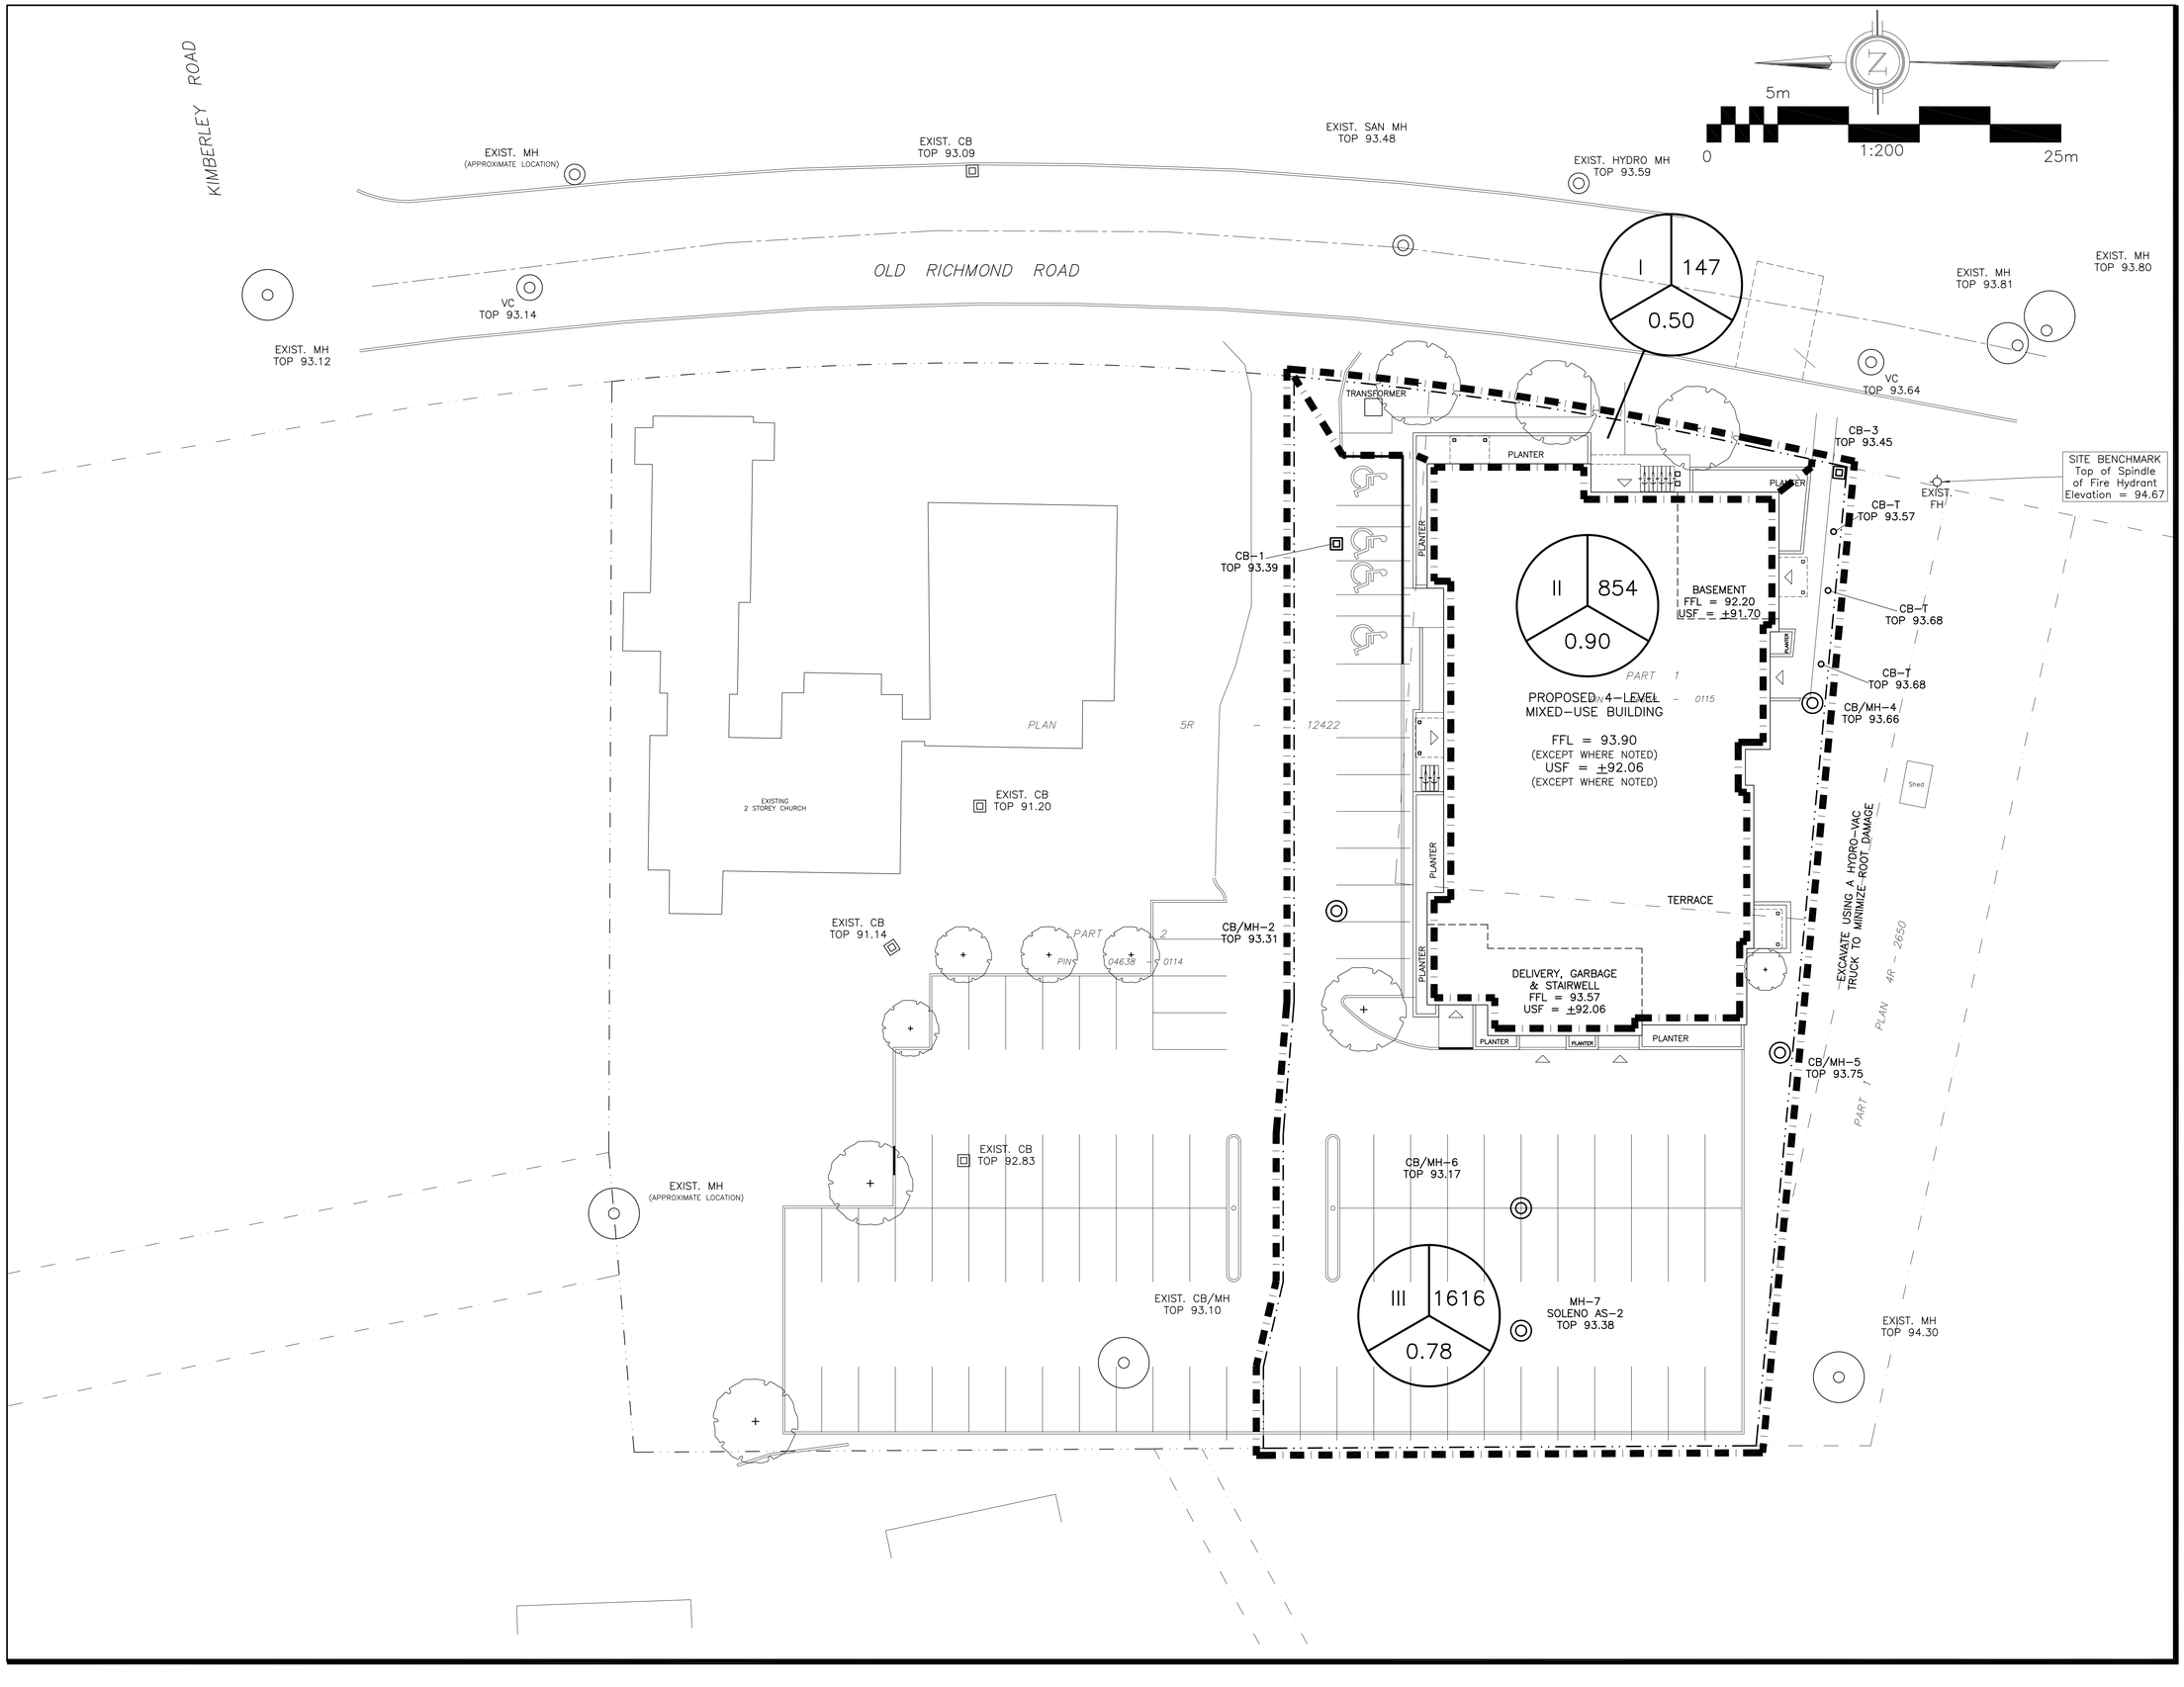

LEGEND

DRAINAGE AREA — AREA (sq.m)

I | 1234 | 0.56

5 YEAR RUNOFF COEFFICIENT

KEY PLAN

No.	DATE	REVISION
2	APR 28-20	ISSUED FOR APPROVAL
1	APR 22-20	ISSUED FOR COORDINATION

D. B. GRAY ENGINEERING INC.

Stormwater Management - Grading & Drainage - Storm & Sanitary Sewers - Watermains

700 Long Point Circle 613-425-8044

Ottawa, Ontario d.gray@dbgrayengineering.com

Project

PROPOSED 3 STOREY
MIXED USE BUILDING
3865 OLD RICHMOND ROAD

OTTAWA, ONTARIO

Drawing Title

DRAINAGE PLAN

Engineer's Seal

LICENSED PROFESSIONAL ENGINEER
D.B. GRAY
17016502
APR 28-20
PROVINCE OF ONTARIO

NOT VALID UNLESS SIGNED & DATED

Drawn	D.B.G
Hor. Scale	1:200
Vert. Scale	
Date	APR 22-20
Job No.	19022

Drawing No.

C-6
of 6