AREA SCHEDULE		
NAME	AREA SQFT	AREA (m2)
BUILDING AREA	2666 SF	248
	2666 SF	248
SECOND FLOOR	2408 SF	224
1ST FLOOR	2617 SF	243
BASEMENT	301 SF	28
TOTAL FLOOR AREA	5325 SF	495

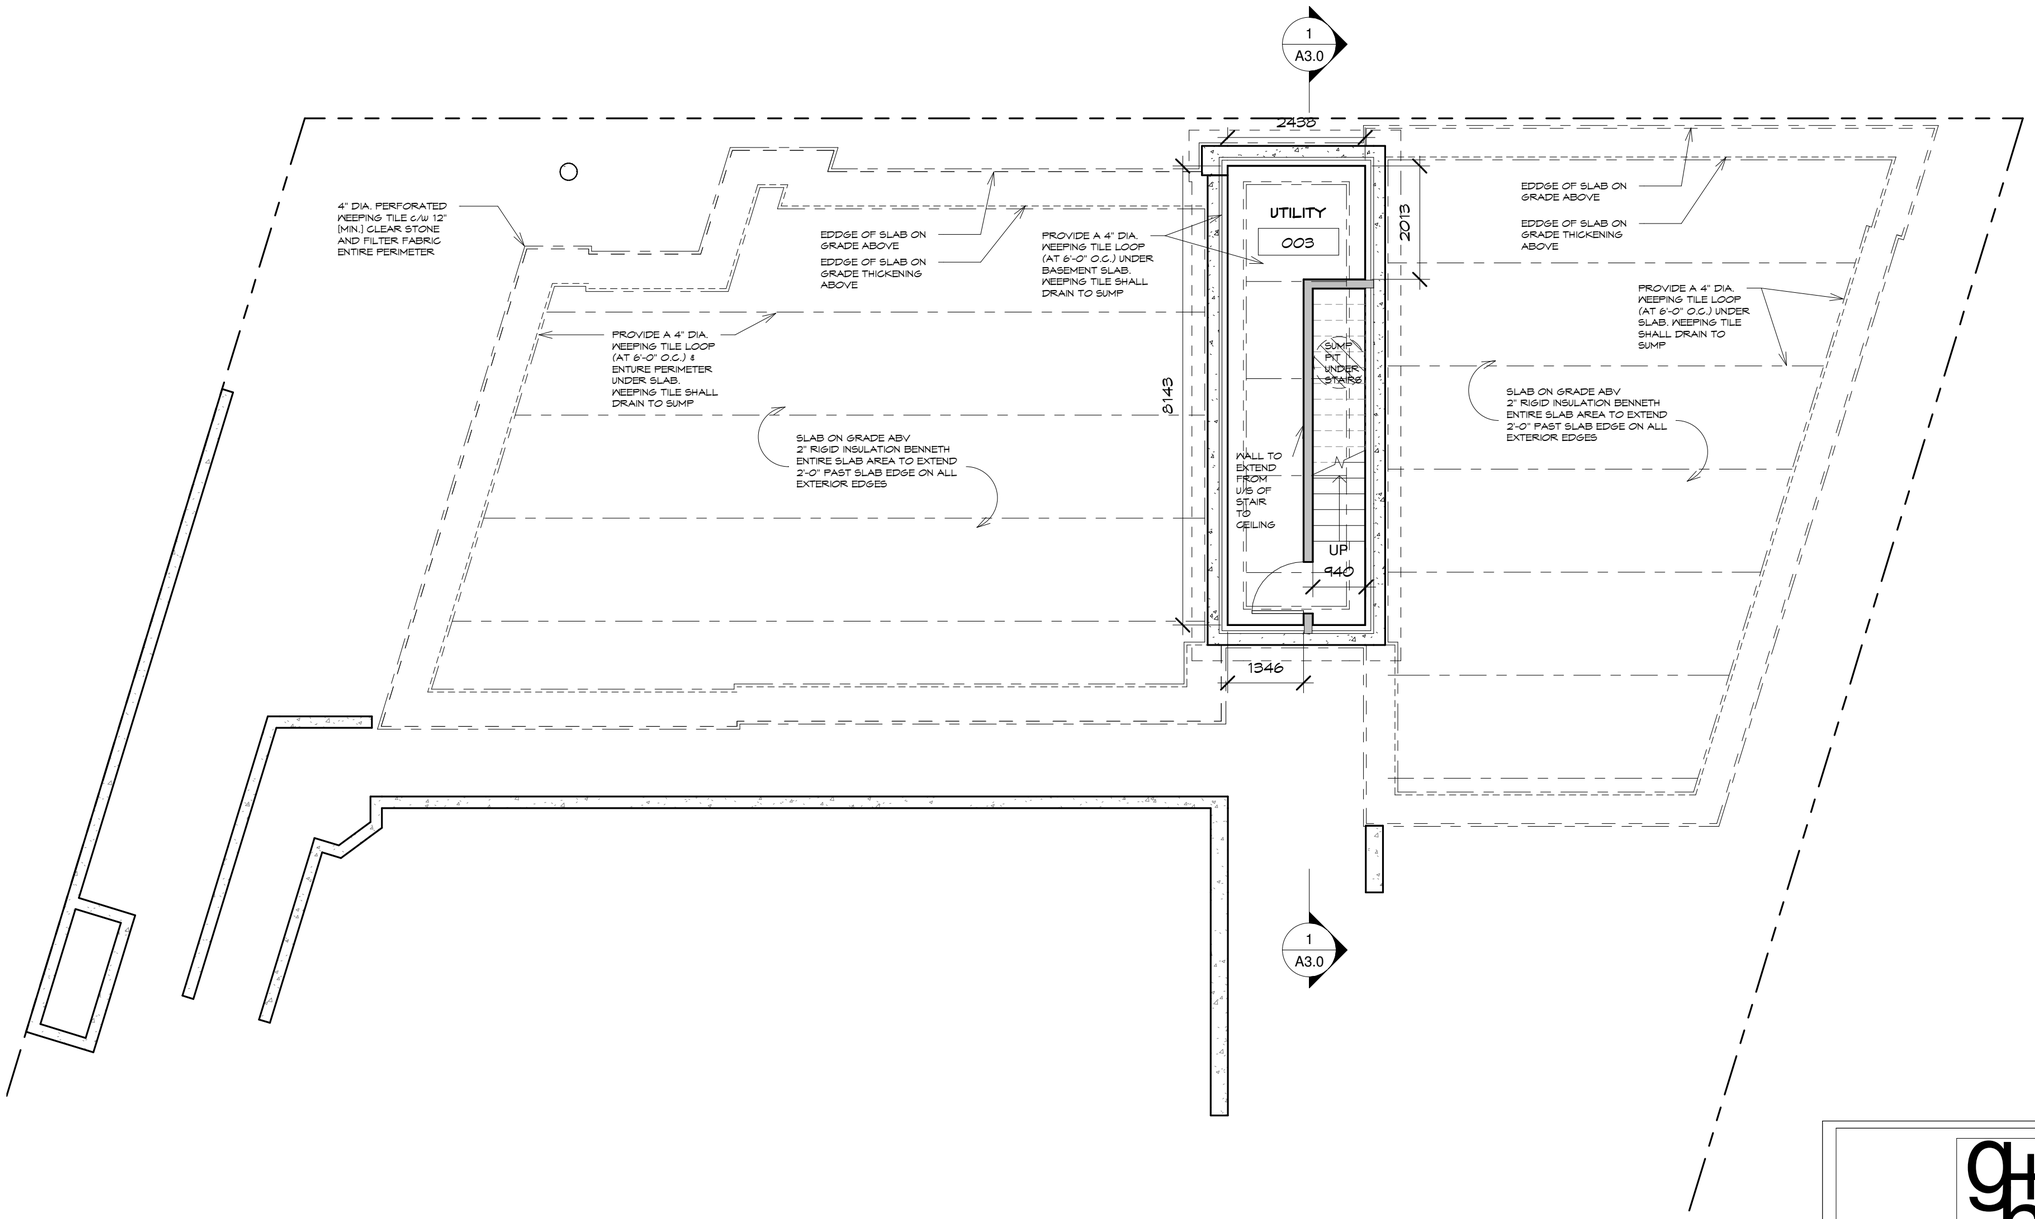

GRANT+HENLEY DESIGN GROUP

No.	Description	Date
1		

project
5506 MAIN STREET

drawing title
FOUNDATION PLAN

date
MARCH 2020

drawing no.
A1.0

scale
1 : 75

PRELIMINARY- NOT FOR CONSTRUCTION