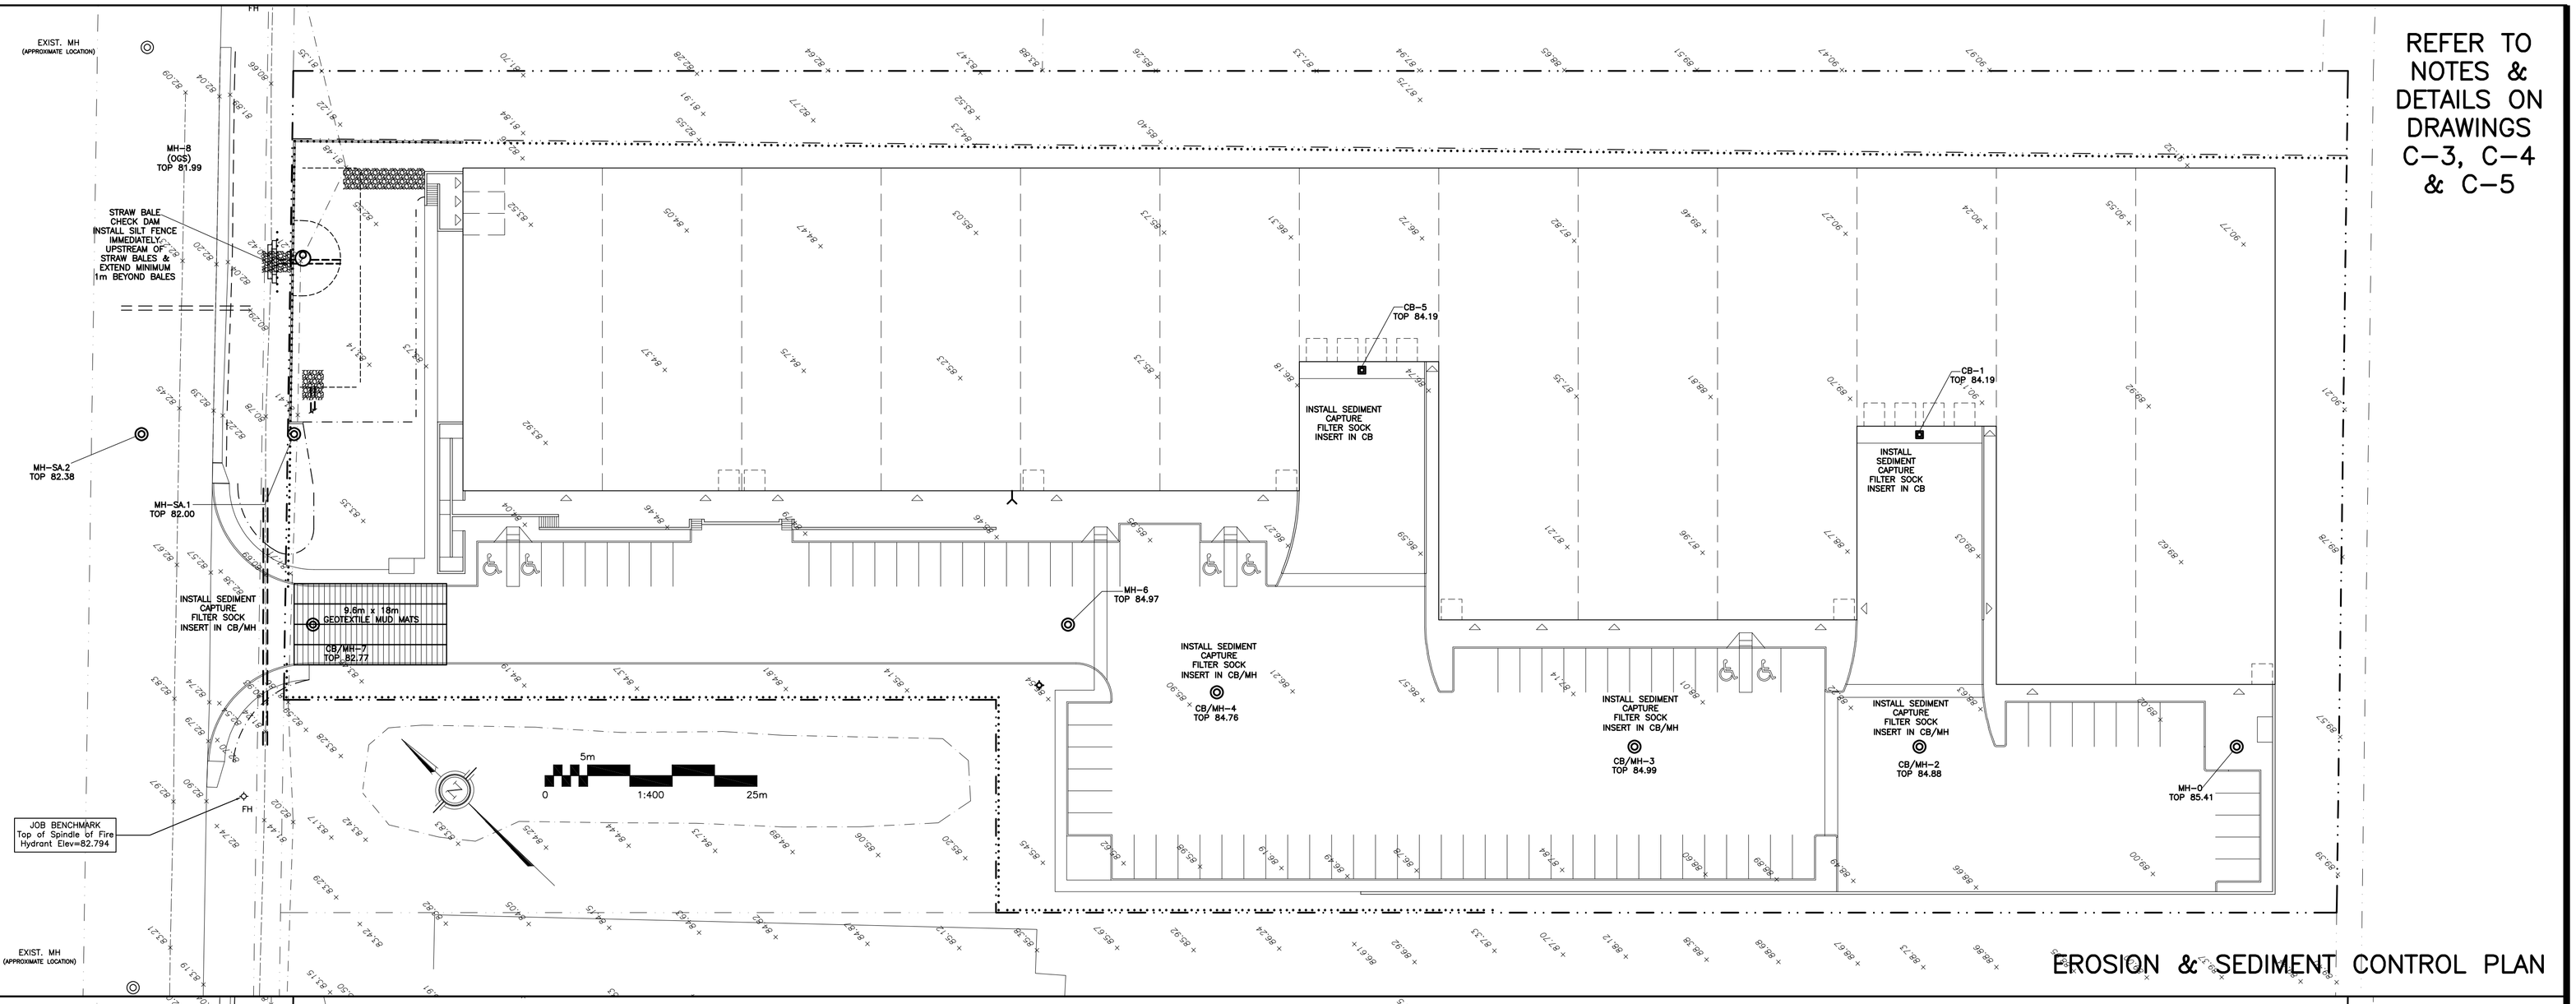

KEY PLAN

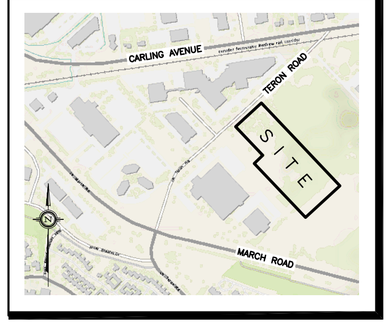

No.	DATE	REVISION
3	MAY 13-20	RE-ISSUED FOR APPROVAL
2	FEB 13-20	ISSUED FOR APPROVAL
1	FEB 11-20	ISSUED FOR COORDINATION

D. B. GRAY ENGINEERING INC.

Stormwater Management - Grading & Drainage - Storm & Sanitary Sewers - Watermains

700 Long Point Circle 613-425-8044

Ottawa, Ontario d.gray@dbgrayengineering.com

Project

PROPOSED
1 STOREY
INDUSTRIAL WAREHOUSE
1243 TERON ROAD
OTTAWA, ONTARIO

Drawing Title

EROSION & SEDIMENT
CONTROL PLAN
AND SUB-DRAIN LAYOUT

Engineer's Seal

LICENSED PROFESSIONAL ENGINEER
D.B. GRAY
17016502
MAY 13-20
PROVINCE OF ONTARIO

NOT VALID UNLESS
SIGNED & DATED

Drawn	D.B.G.
Hor. Scale	1:400
Vert. Scale	
Date	OCT 18-19
Job No.	19057

Drawing No.

C-2
of 6

D07-12-20-0017

#18115