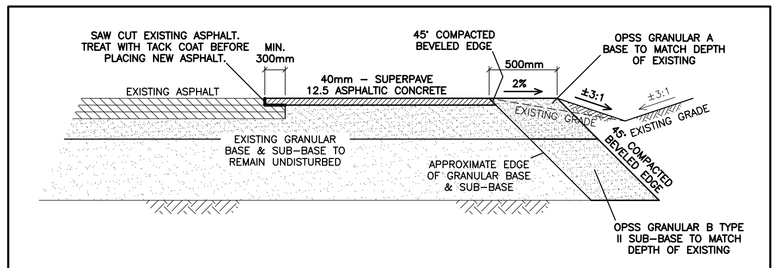

EXISTING ASPHALT / PAVED SHOULDER / GRANULAR SHOULDER
N.T.S

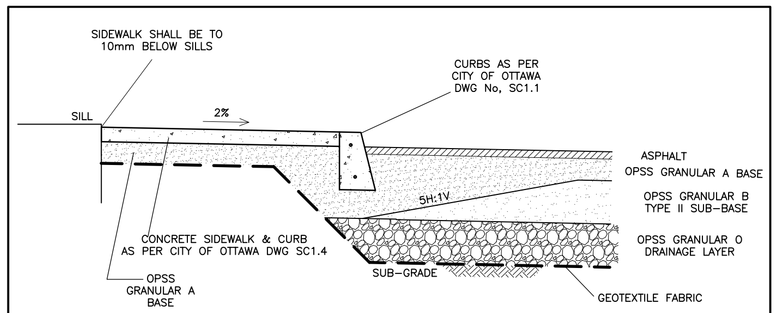

CONCRETE SIDEWALK / CURB / PAVEMENT SECTION
N.T.S.

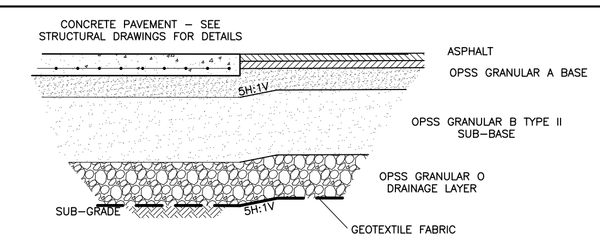

CONCRETE / ASPHALT PAVEMENT TRANSITION
N.T.S.

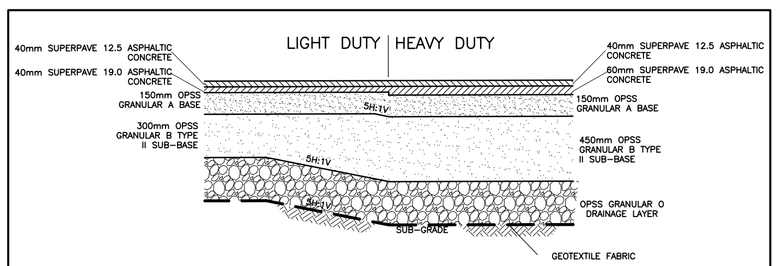

PAVEMENT STRUCTURE
N.T.S.

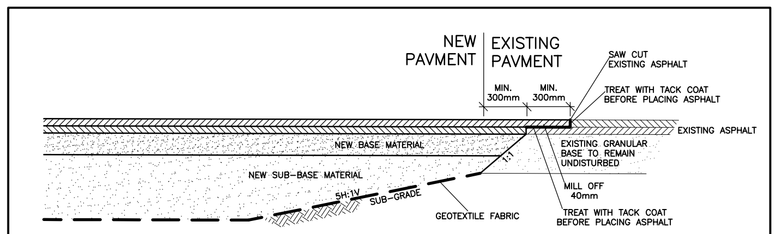

PAVEMENT TRANSITION AT ENTRANCE
N.T.S.

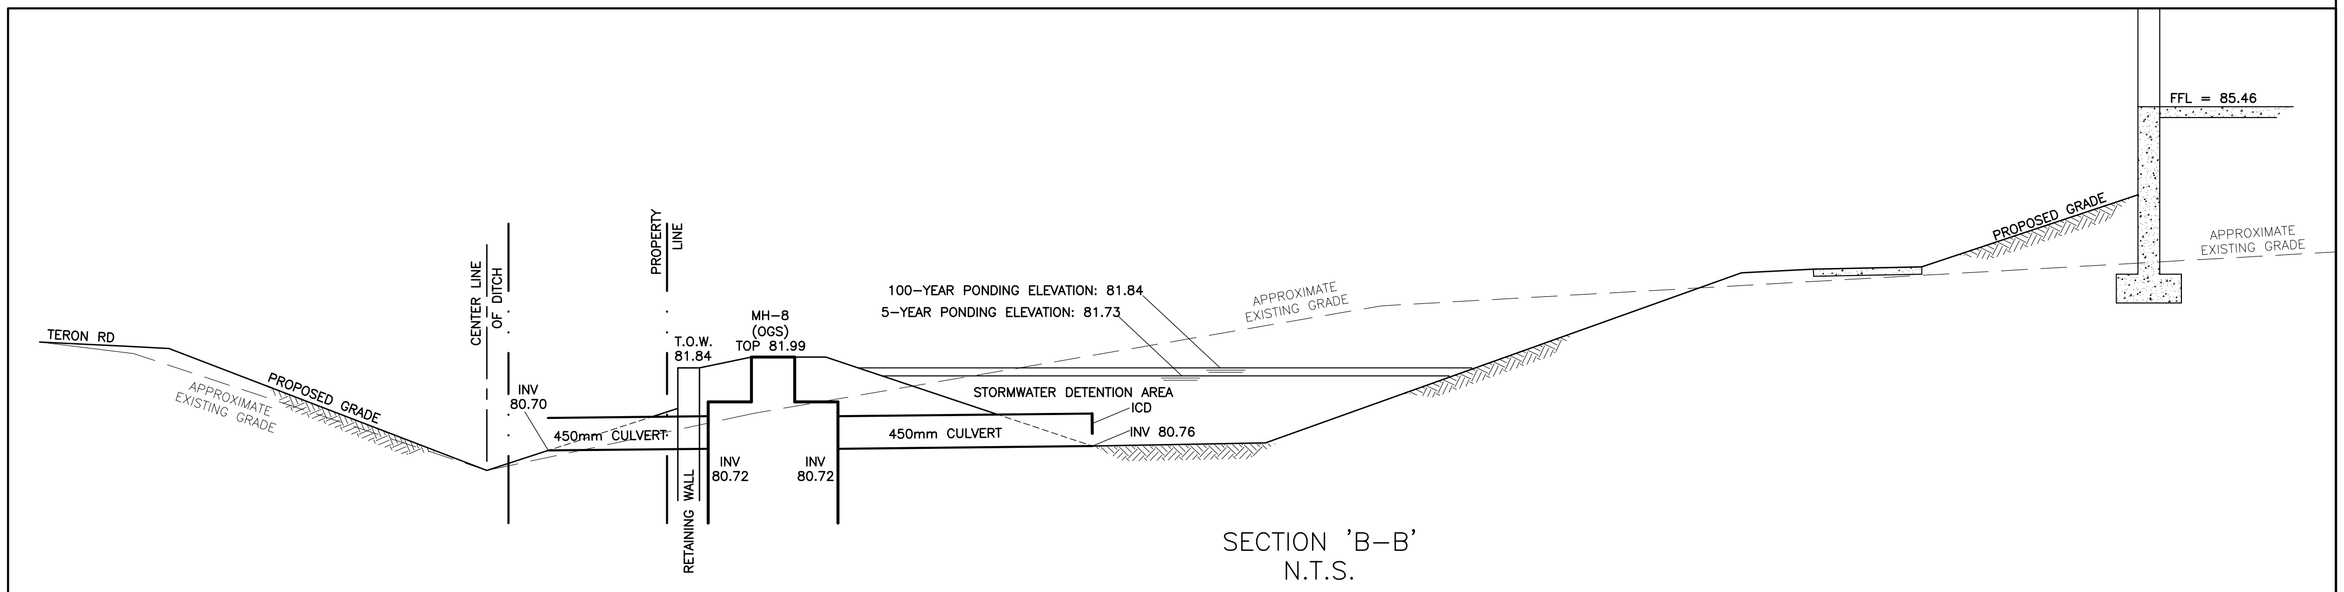

SECTION 'B–B'
N.T.S.

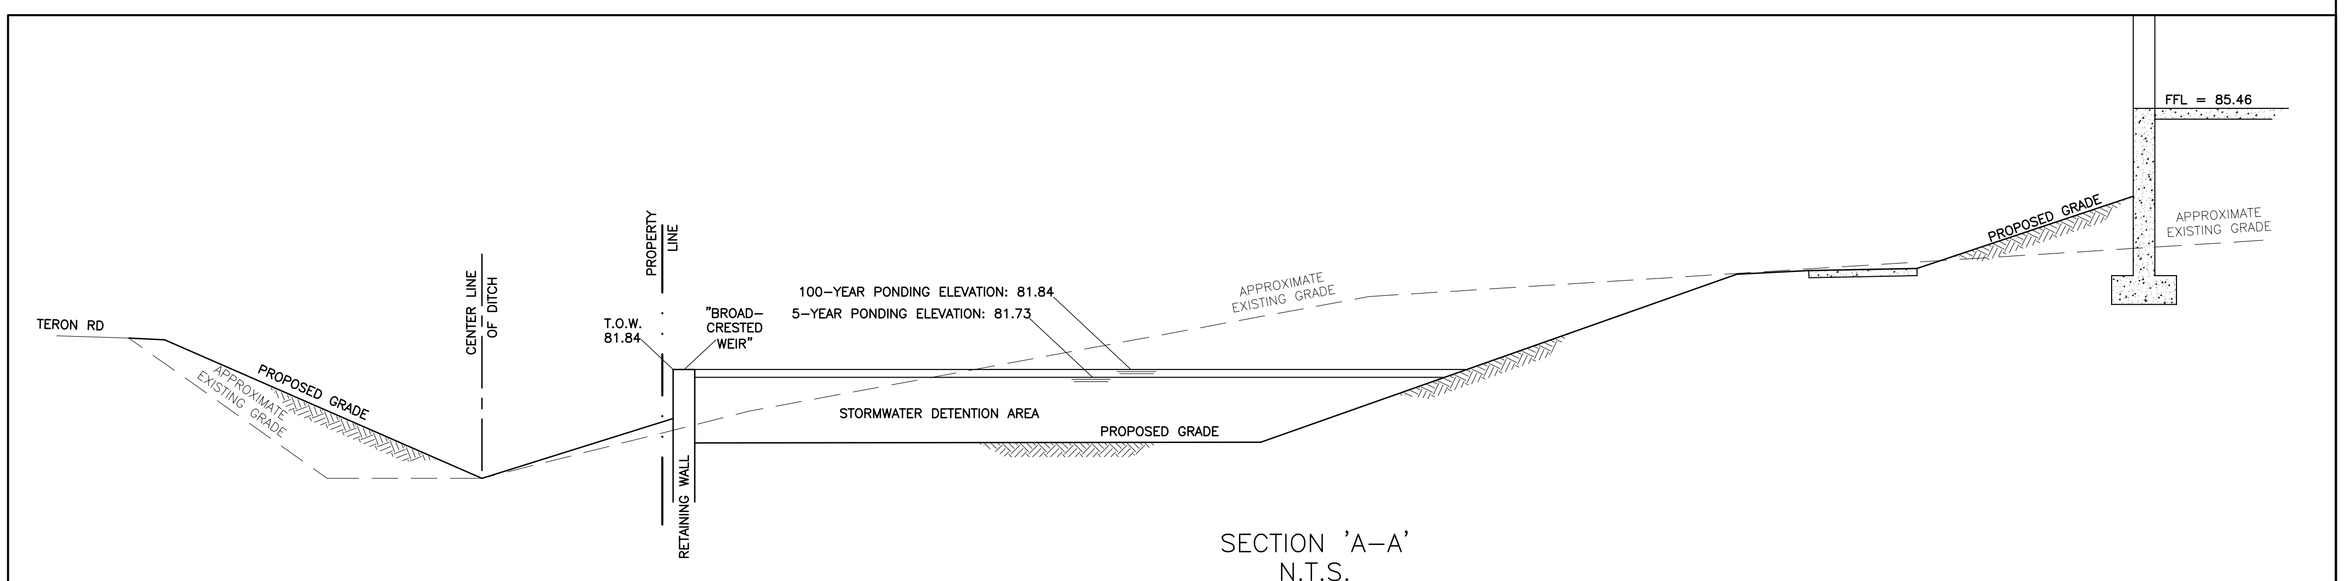

SECTION 'A–A'
N.T.S.

KEY PLAN

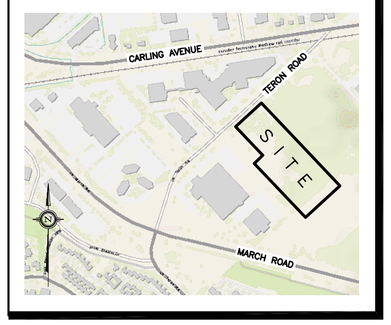

No.	DATE	REVISION
3	MAY 11–20	RE-ISSUED FOR APPROVAL
2	FEB 13–20	ISSUED FOR APPROVAL
1	FEB 11–20	ISSUED FOR COORDINATION

D. B. GRAY ENGINEERING INC.
Stormwater Management - Grading & Drainage - Storm & Sanitary Sewers - Watermains
700 Long Point Circle 613-425-8044
Ottawa, Ontario d.gray@dbgrayengineering.com

Project
PROPOSED
1 STOREY
INDUSTRIAL WAREHOUSE
1243 TERON ROAD
OTTAWA, ONTARIO

Drawing Title
SECTIONS

Engineer's Seal
LICENSED PROFESSIONAL ENGINEER
D.B. GRAY
17016502
MAY 11-20
PROVINCE OF ONTARIO
NOT VALID UNLESS SIGNED & DATED

Drawn	D.B.G.
Hor. Scale	
Vert. Scale	
Date	OCT 18–19
Job No.	19057

Drawing No.
C–4
of 6

D07-12-20-0017

#18115