GKC
ARCHITECTS
100 - 7275 ST-URBAIN MONTREAL QC H2R 2Y5 T:514.737.6255 WWW.GKC.CA

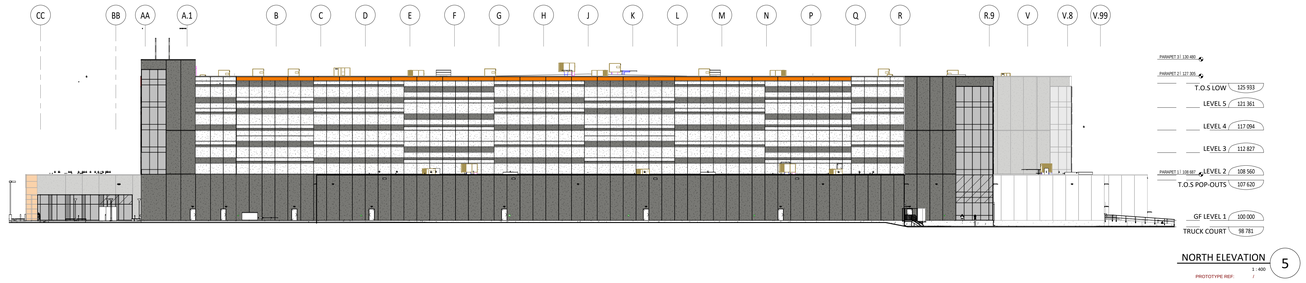

NORTH ELEVATION 5
1 : 400
PROTOTYPE REF. /

FINISHES LEGEND - EXTERIOR ELEVATIONS

A- INSULATED SANDWICH CONCRETE PRECAST

A1 — CONCRETE
COLOR : SW 7646 (FIRST STAR)

A2 — CONCRETE (band in textured panel can be stained to match)
COLOR : SW 7069 (IRON ORE)

B- n/a

C- INSULATED METAL PANEL

C1 — EXTERIOR : KINGSPAN CHARCOAL / NORBEC FUSAIN
INTERIOR : IMPERIAL WHITE

D- PREFINISHED METAL FLASHING

D1 — COLOR : COLOR TO MATCH WALL FINISH

NOTE: PROVIDE ALUMINUM FLASHING AT CURTAINWALL AND ALUMINUM PANEL FINISH.

E- ALUMINUM PANEL

E1 — NOT APPLICABLE

E2 — ALUMINUM PANEL
COLOR : FF6701 (Blaze Orange)

CURTAIN WALL LEGEND

CW-xx — CURTAINWALL TAG: REFER TO A410 FOR CURTAINWALL ELEVATION

T = TEMPERED GLASS
TH = THERMAL UNIT
THT = THERMAL UNIT WITH TEMPERED GLASS
TY = TYMPAN THERMAL GLASS UNIT ON INSULATED GALVANIZED PAN
S = SECURITY FILM: SEE SPEC
SSJ = STRUCTURAL SILICONE JOINT

GLASS TYPE 1
CLEAR VISION
SEE SPEC

GLASS TYPE 2
TINTED GREY VISION
SEE SPEC

GLASS TYPE 1A
CLEAR TYMPAN
SEE SPEC

GLASS TYPE 2A
TINTED GREY TYMPAN
SEE SPEC

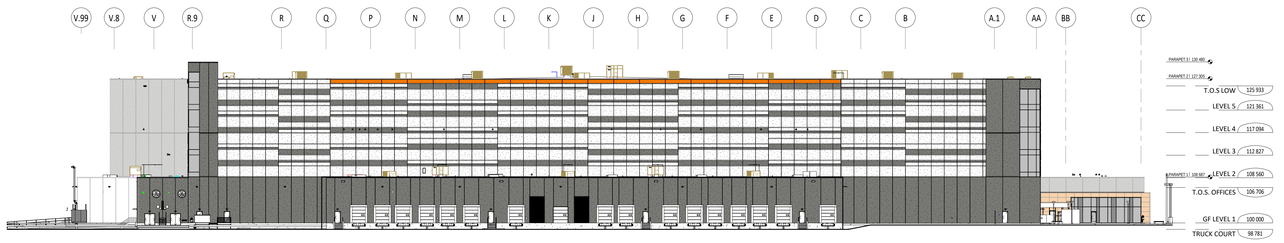

SOUTH ELEVATION 4
1 : 400
PROTOTYPE REF. /

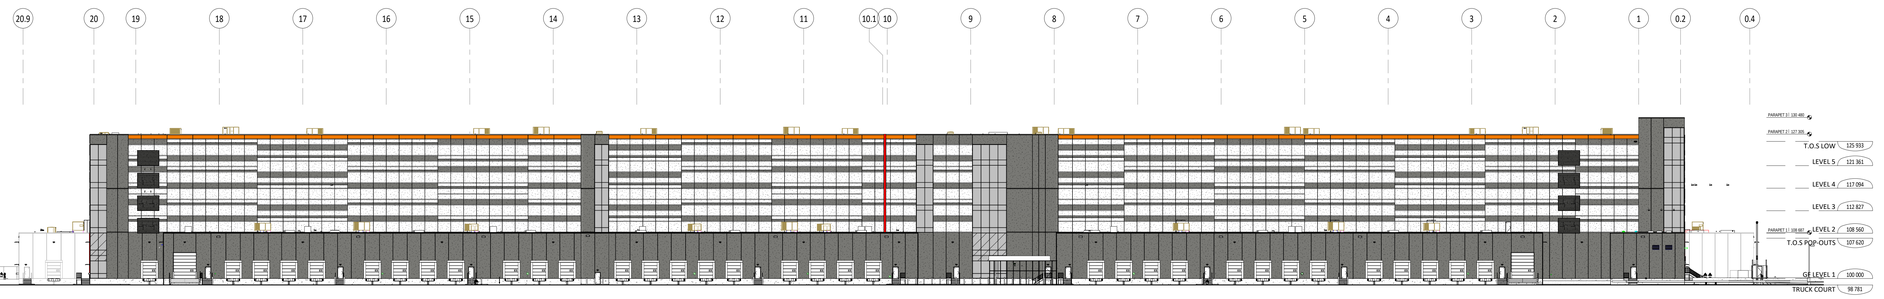

WEST ELEVATION 3
1 : 400
PROTOTYPE REF. /

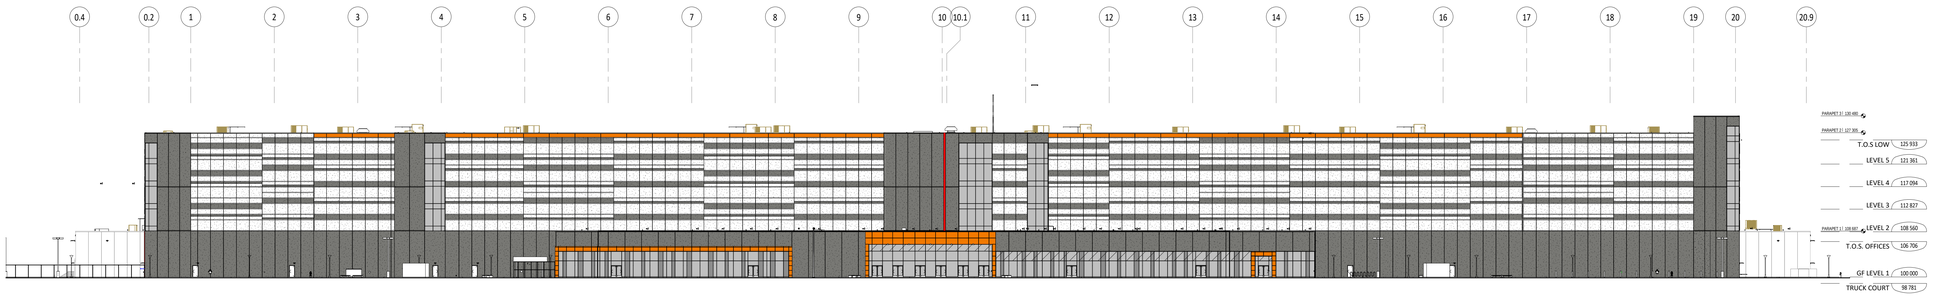

EAST ELEVATION 2
1 : 400
PROTOTYPE REF. /

SECTION - STREET VIEW 1
1 : 400

PRELIMINARY
NOT TO BE USED
FOR CONSTRUCTION

No.	Date	Revision	By
J	2020.06.01	SPA REVISION	
I	2020.05.19	ISSUED FOR INTERNAL REVIEW	
G	2020.04.20	APRIL 20TH ISSUED FOR DESIGN REVIEW	
E	2020.03.24	PRECAST DIMENSIONS REVISION	
D	2020.03.18	ISSUED FOR OVERALL 33% DESIGN REVIEW	

2020-06-01 7:58:10 AM

PROJECT PYTHON

ONTARIO ASSOCIATION OF ARCHITECTS
MARIANO FOTE
LICENCE
2004

Copyright GKC Architects - Not to be used for any other project without the architects' written consent. All dimensions and conditions must be verified on site. Do not scale drawings. Any discrepancies or omissions in the drawing shall be reported to the architect immediately in writing. All work to conform to most recent applicable norms, bylaws and codes for all given trades.

ARCHITECTURE

ELEVATIONS

DRAWN BY: MB CHECKED BY: NC

SCALE: As indicated

FOLIO: 20010 **A400** R2