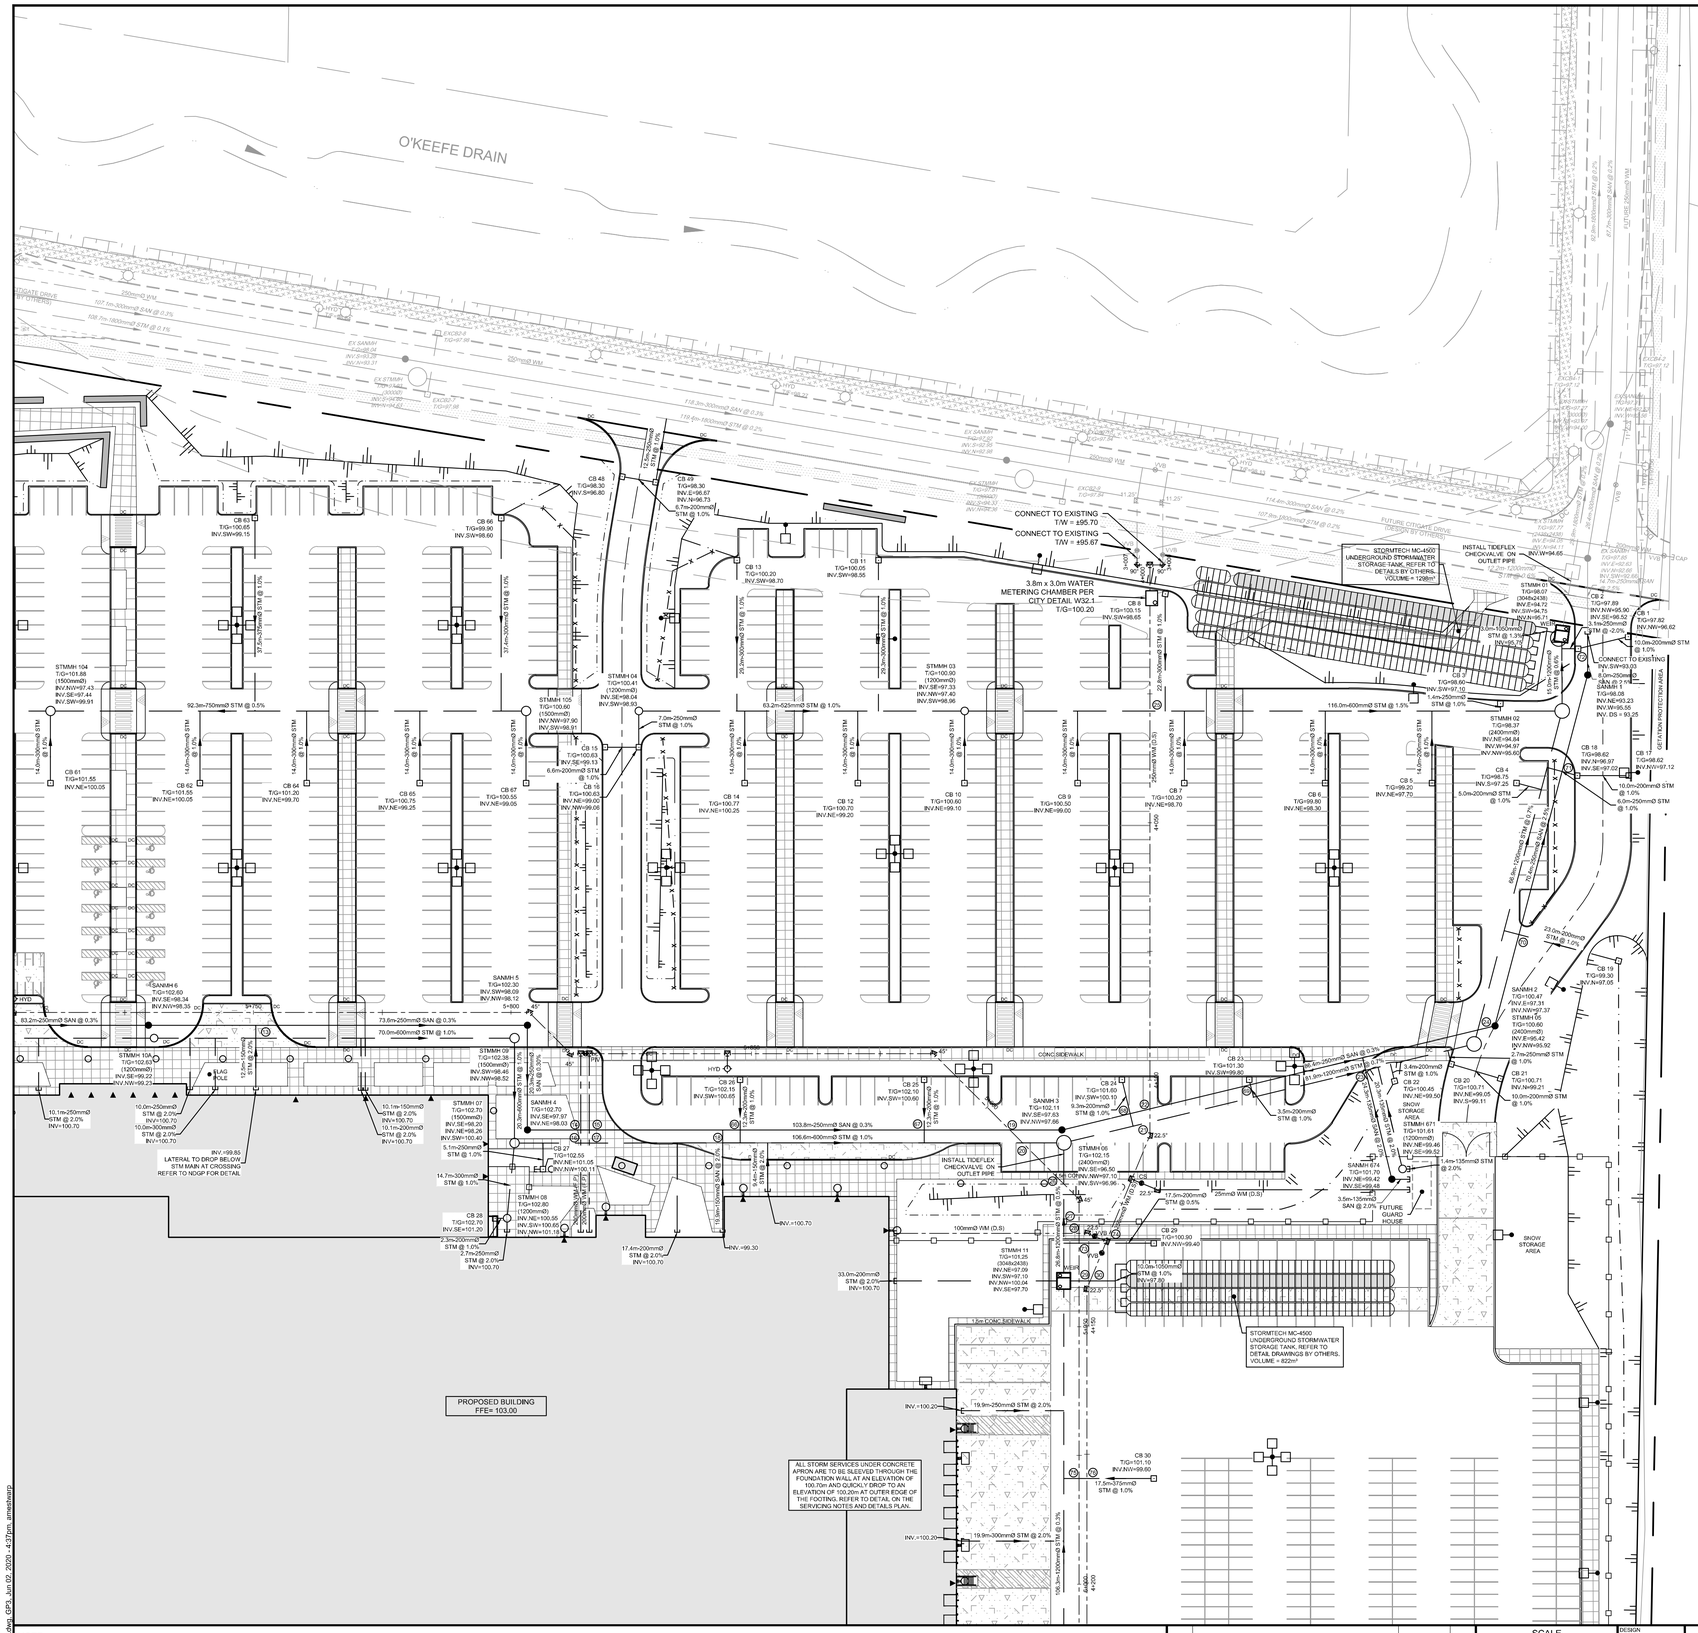

ALL SERVICE CONNECTIONS AND CATCHBASIN CONNECTIONS TO BE MADE PER CITY OF OTTAWA DETAIL S11

REFER TO 120025-ND FOR ADDITIONAL NOTES

NOTE:
THE POSITION OF ALL POLE LINES, CONDUITS, WATERMAINS, SEWERS AND OTHER UNDERGROUND AND OVERGROUND UTILITIES AND STRUCTURES IS NOT NECESSARILY SHOWN ON THE CONTRACT DRAWINGS, AND WHERE SHOWN, THE ACCURACY OF THE POSITION OF SUCH UTILITIES AND STRUCTURES IS NOT GUARANTEED. BEFORE STARTING WORK, DETERMINE THE EXACT LOCATION OF ALL SUCH UTILITIES AND STRUCTURES AND ASSUME ALL LIABILITY FOR DAMAGE TO THEM.

NOT FOR CONSTRUCTION

No.	REVISION	DATE	BY
5	REVISED PER CITY COMMENTS	JUNE 1/2020	MJH
4	ISSUED FOR INTERNAL REVIEW	MAY 19/2020	MJH
3	ISSUED FOR FOUNDATION PERMIT	MAY 5/2020	MJH
2	ISSUED FOR DESIGN REVIEW	APR 20/2020	MJH
1	APPLICATION FOR SITE PLAN APPROVAL	APR 6/2020	MJH

SCALE
1:500
1:500
0 5 10 15 20

DESIGN MJH/ARM
CHECKED JLS
DRAWN MJH/ARM
CHECKED JLS
APPROVED JLS

FOR REVIEW ONLY

LICENSED PROFESSIONAL ENGINEER A.R. MESTWARP 100261604 PROVINCE OF ONTARIO June 1, 2020
LICENSED PROFESSIONAL ENGINEER M.J. HREHORIAK 100211256 PROVINCE OF ONTARIO June 1/20

NOVATECH
Engineers, Planners & Landscape Architects
Suite 200, 240 Michael Cowpland Drive
Ottawa, Ontario, Canada K2M 1P6
Telephone (613) 254-9643
Facsimile (613) 254-5867
Website www.novatech-eng.com

LOCATION
PROJECT PYTHON
222 CITIGATE DRIVE, CITY OF OTTAWA

DRAWING NAME
GENERAL PLAN OF SERVICES
NORTH-EAST DEVELOPMENT

PROJECT No. 120025
REV REV #5
DRAWING No. 120025-GP3

D07-12-20-0038
PLAN # 18129

M:\2020\120025\CAD\Design\120025-GP.dwg, GP3, Jun 02, 2020, 4:37pm, smestwarp