SAIDE SAYAH
MANAGER, CENTRAL BRANCH
PLANNING, INFRASTRUCTURE & ECONOMIC DEVELOPMENT DEPARTMENT, CITY OF OTTAWA

APPROVED
By Saide Sayah at 1:47 pm, Jun 10, 2020

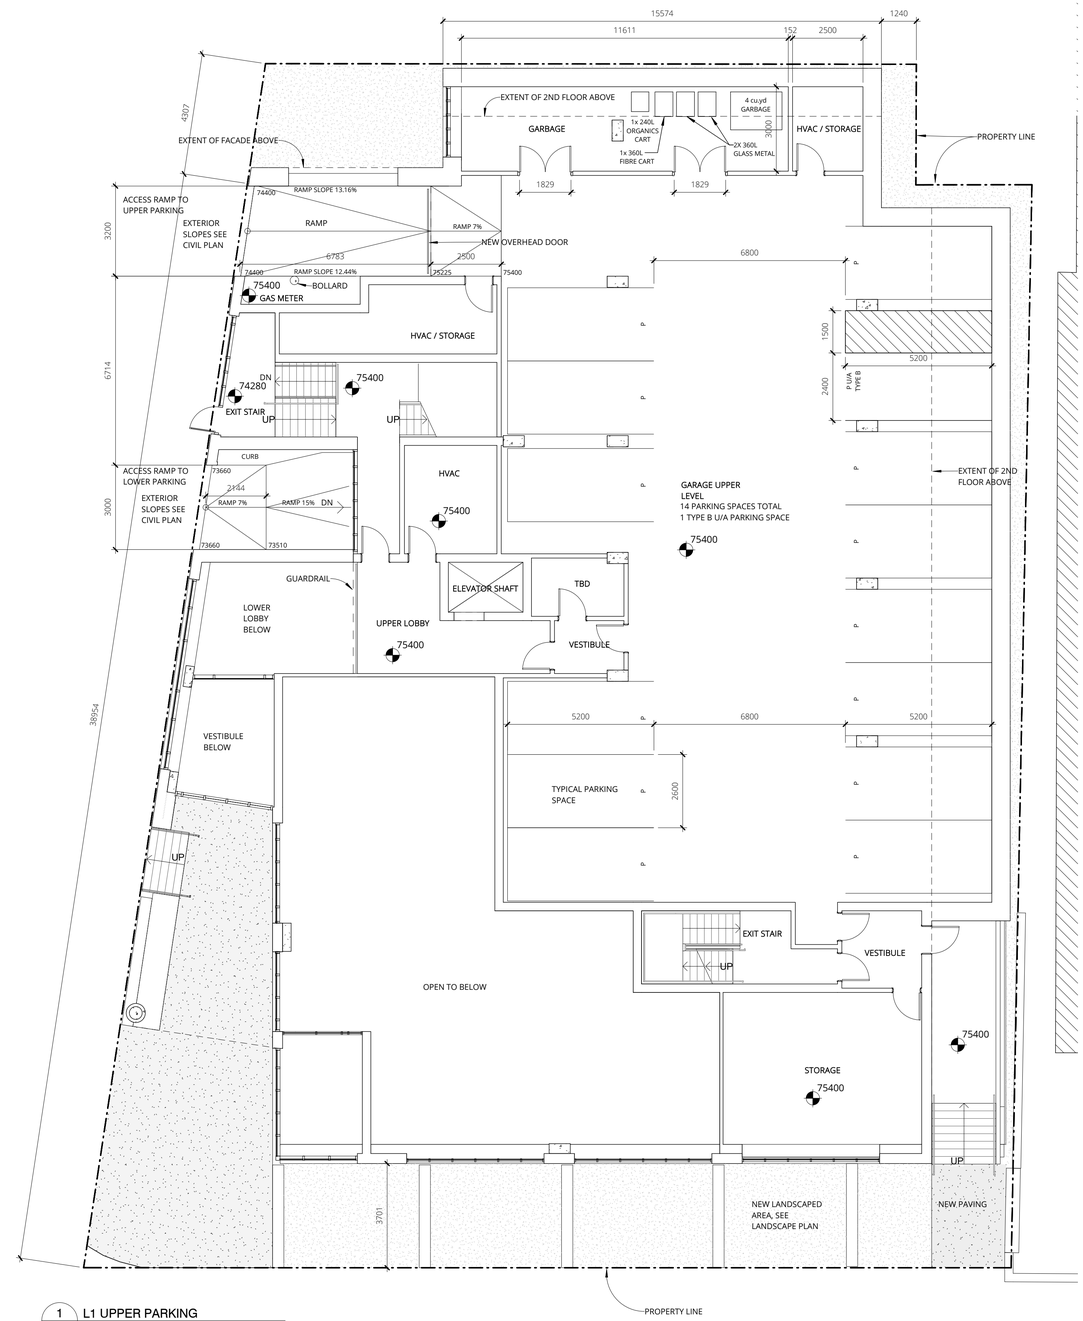

1 / A102 L1 UPPER PARKING
SCALE 1 : 100

plot scale 1:1

SHEET SIZE: ARCH D (24"x36")

NOTES:

Contractor shall check and verify all dimensions on site and report any discrepancies to the Architect before proceeding.

no.	revision	date
1	ISSUED FOR SITE PLAN APPROVAL R1	31 OCT 2019
0	ISSUED FOR SITE PLAN APPROVAL	16 AUG 2019

north / nord

ONTARIO ASSOCIATION OF ARCHITECTS
RALPH WIESBROCK
LICENCE 5270

383 Parkdale Avenue, Suite 201
Ottawa Ontario Canada K1Y 4R4

KWC ARCHITECTS INC.

PHONE (613) 238-2117
FAX (613) 238-6595
E MAIL kwc@kwc-arch.com

detail no. / détail no. 1
sheet no. / feuille no. A1

project / projet

JHS - 289 CARLING AVENUE

JOHN HOWARD SOCIETY
289 CARLING AVE, OTTAWA

designed by / conçu par	KWC	approved by / approuvé par	RZ
drawn by / dessiné par	EI	project no. / no. du projet	1850
date	2019-MAY-09	scale	as noted

drawing / dessin

LEVEL 1 UPPER PARKING PLAN

FILE No. D07-12-19-0147
PLAN No. #18008

revision / révision

sheet no. / no. de la feuille **A102**