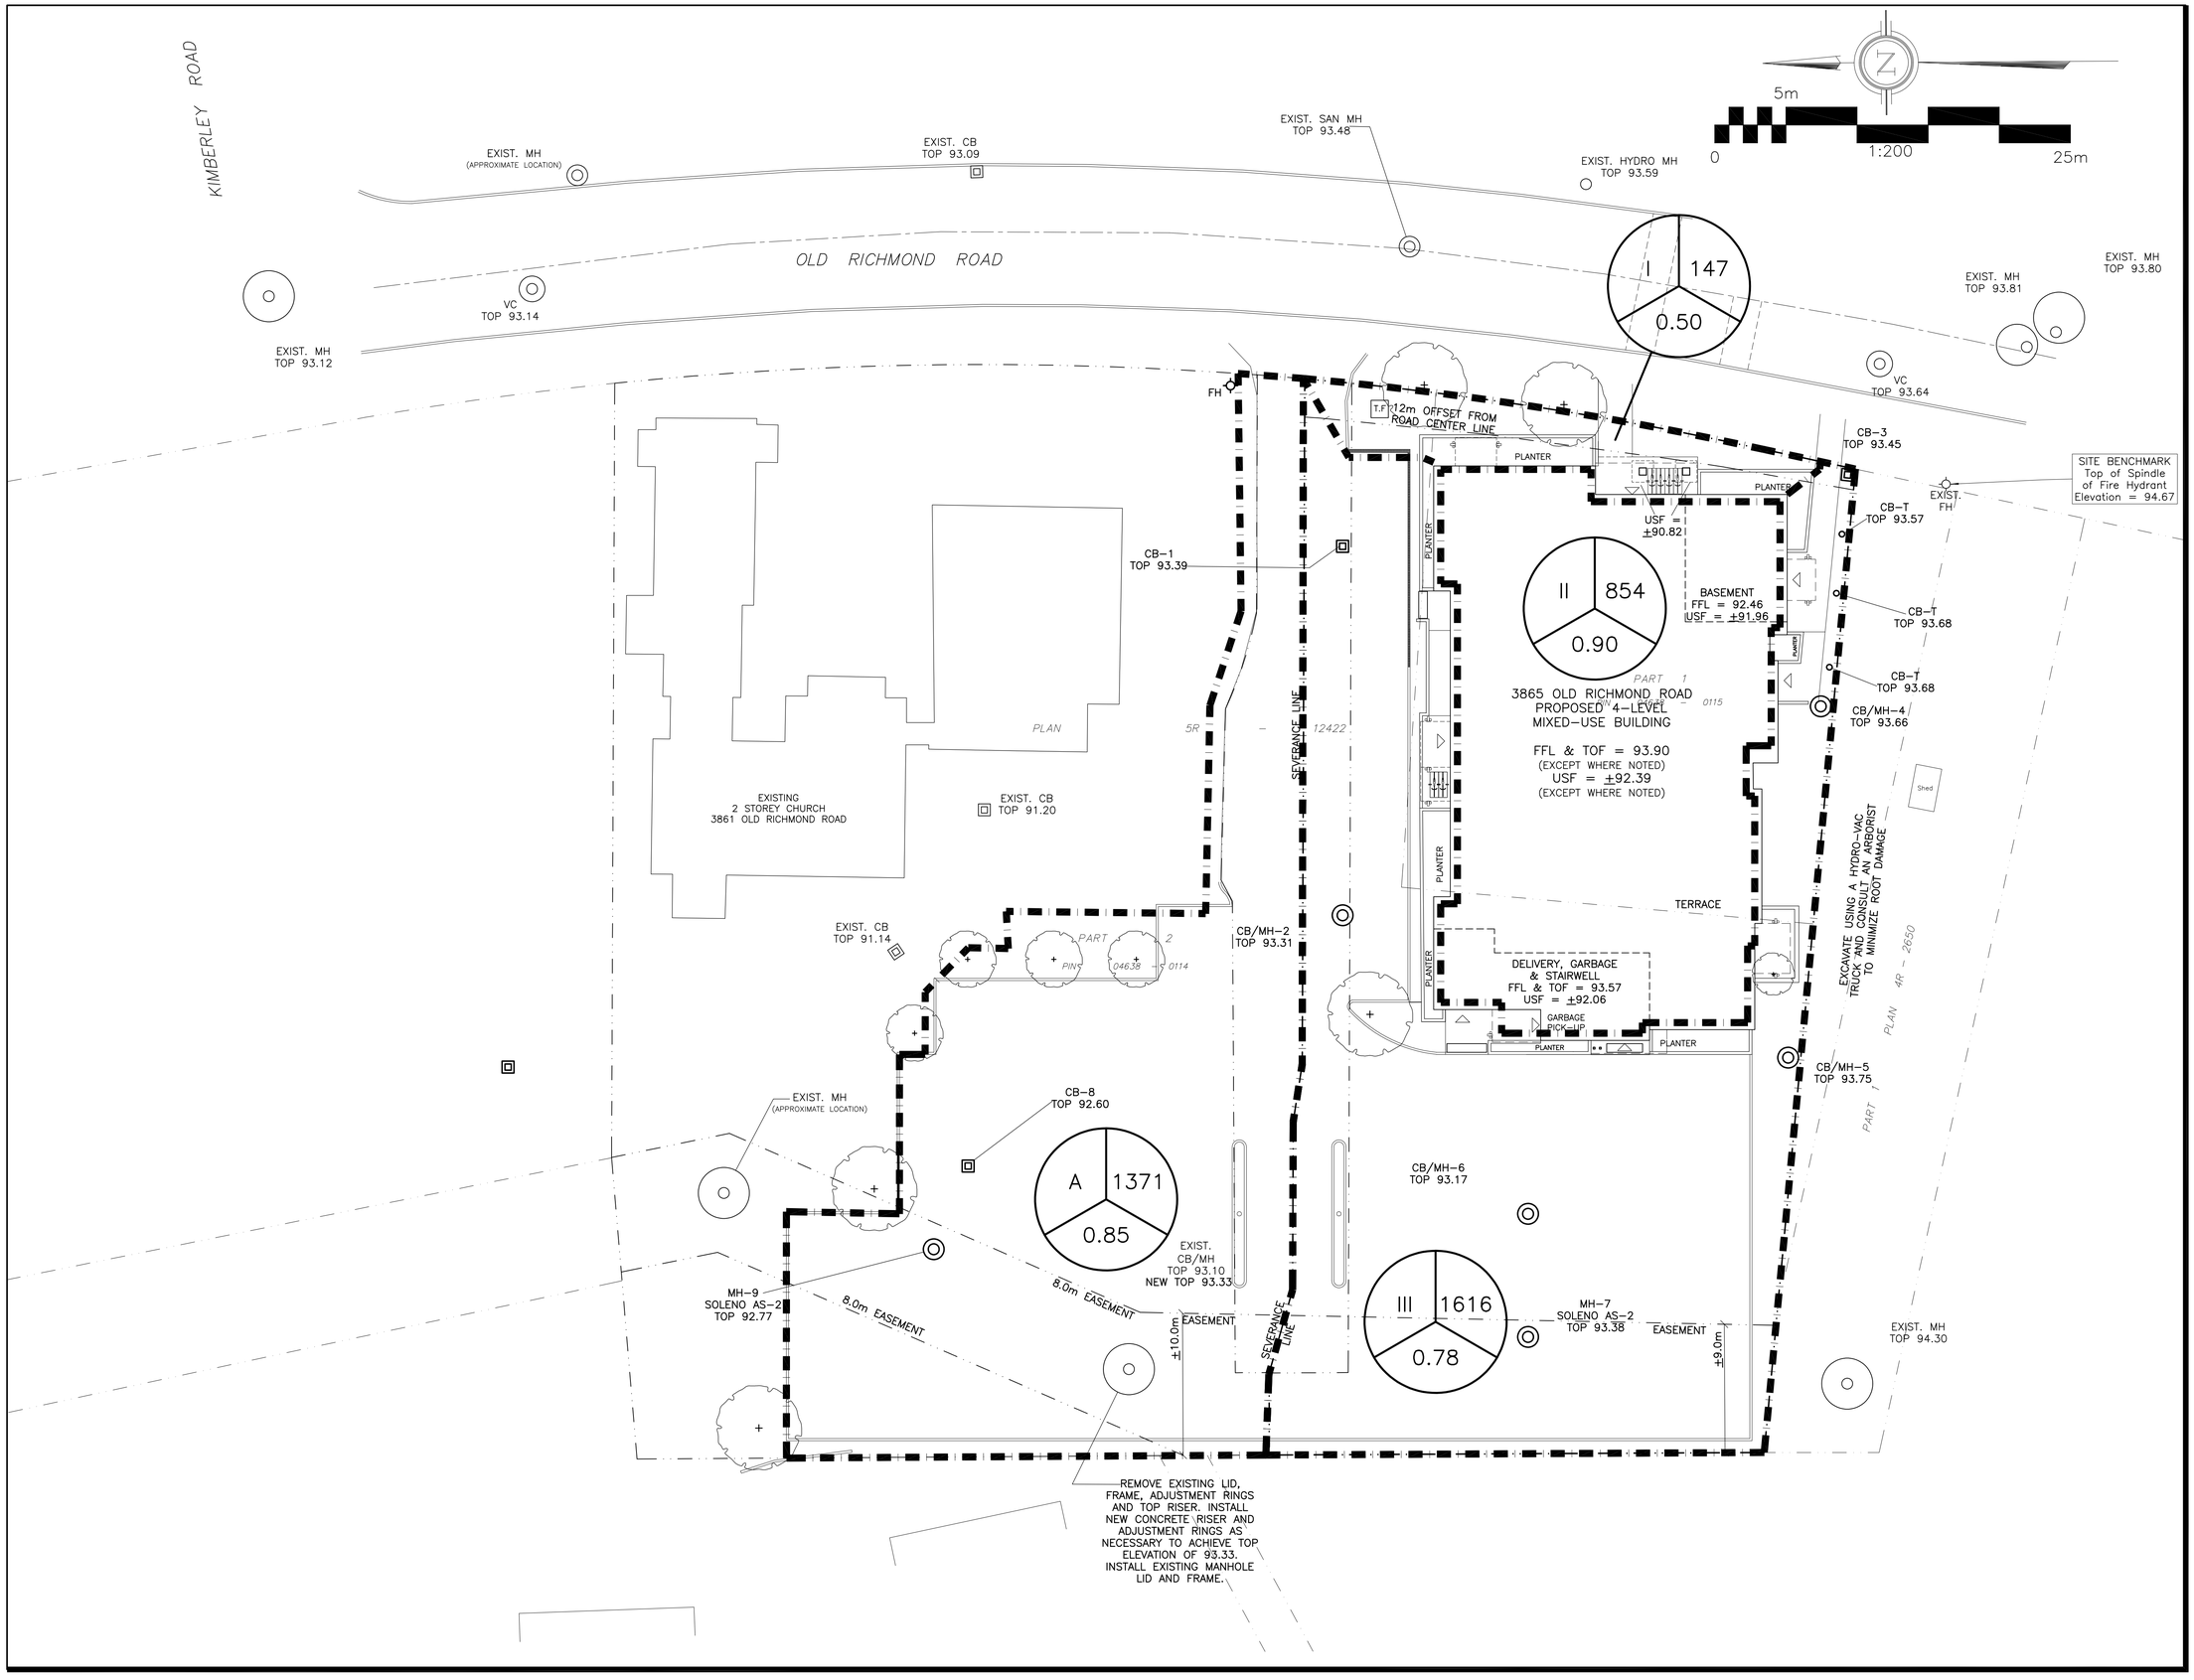

LEGEND

DRAINAGE AREA — AREA (sq.m)

I 1234 0.56

5 YEAR RUNOFF COEFFICIENT

KEY PLAN

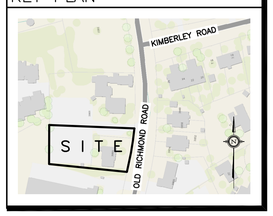

No.	DATE	REVISION
3	JUL 28-20	RE-ISSUED FOR APPROVAL
2	APR 28-20	ISSUED FOR APPROVAL
1	APR 22-20	ISSUED FOR COORDINATION

D. B. GRAY ENGINEERING INC.
Stormwater Management - Grading & Drainage - Storm & Sanitary Sewers - Watermains
700 Long Point Circle 613-425-8044
Ottawa, Ontario d.gray@dbgrayengineering.com

Project
PROPOSED 3 STOREY MIXED USE BUILDING
3865 OLD RICHMOND ROAD
OTTAWA, ONTARIO

Drawing Title
DRAINAGE PLAN

Engineer's Seal
LICENSED PROFESSIONAL ENGINEER
D.B. GRAY
17016502
JUL 28-20
PROVINCE OF ONTARIO
NOT VALID UNLESS SIGNED & DATED

Drawn	D.B.G
Hor. Scale	1:200
Vert. Scale	
Date	APR 22-20
Job No.	19022

Drawing No.
C-6
of 7

D07-12-20-0053

#18148