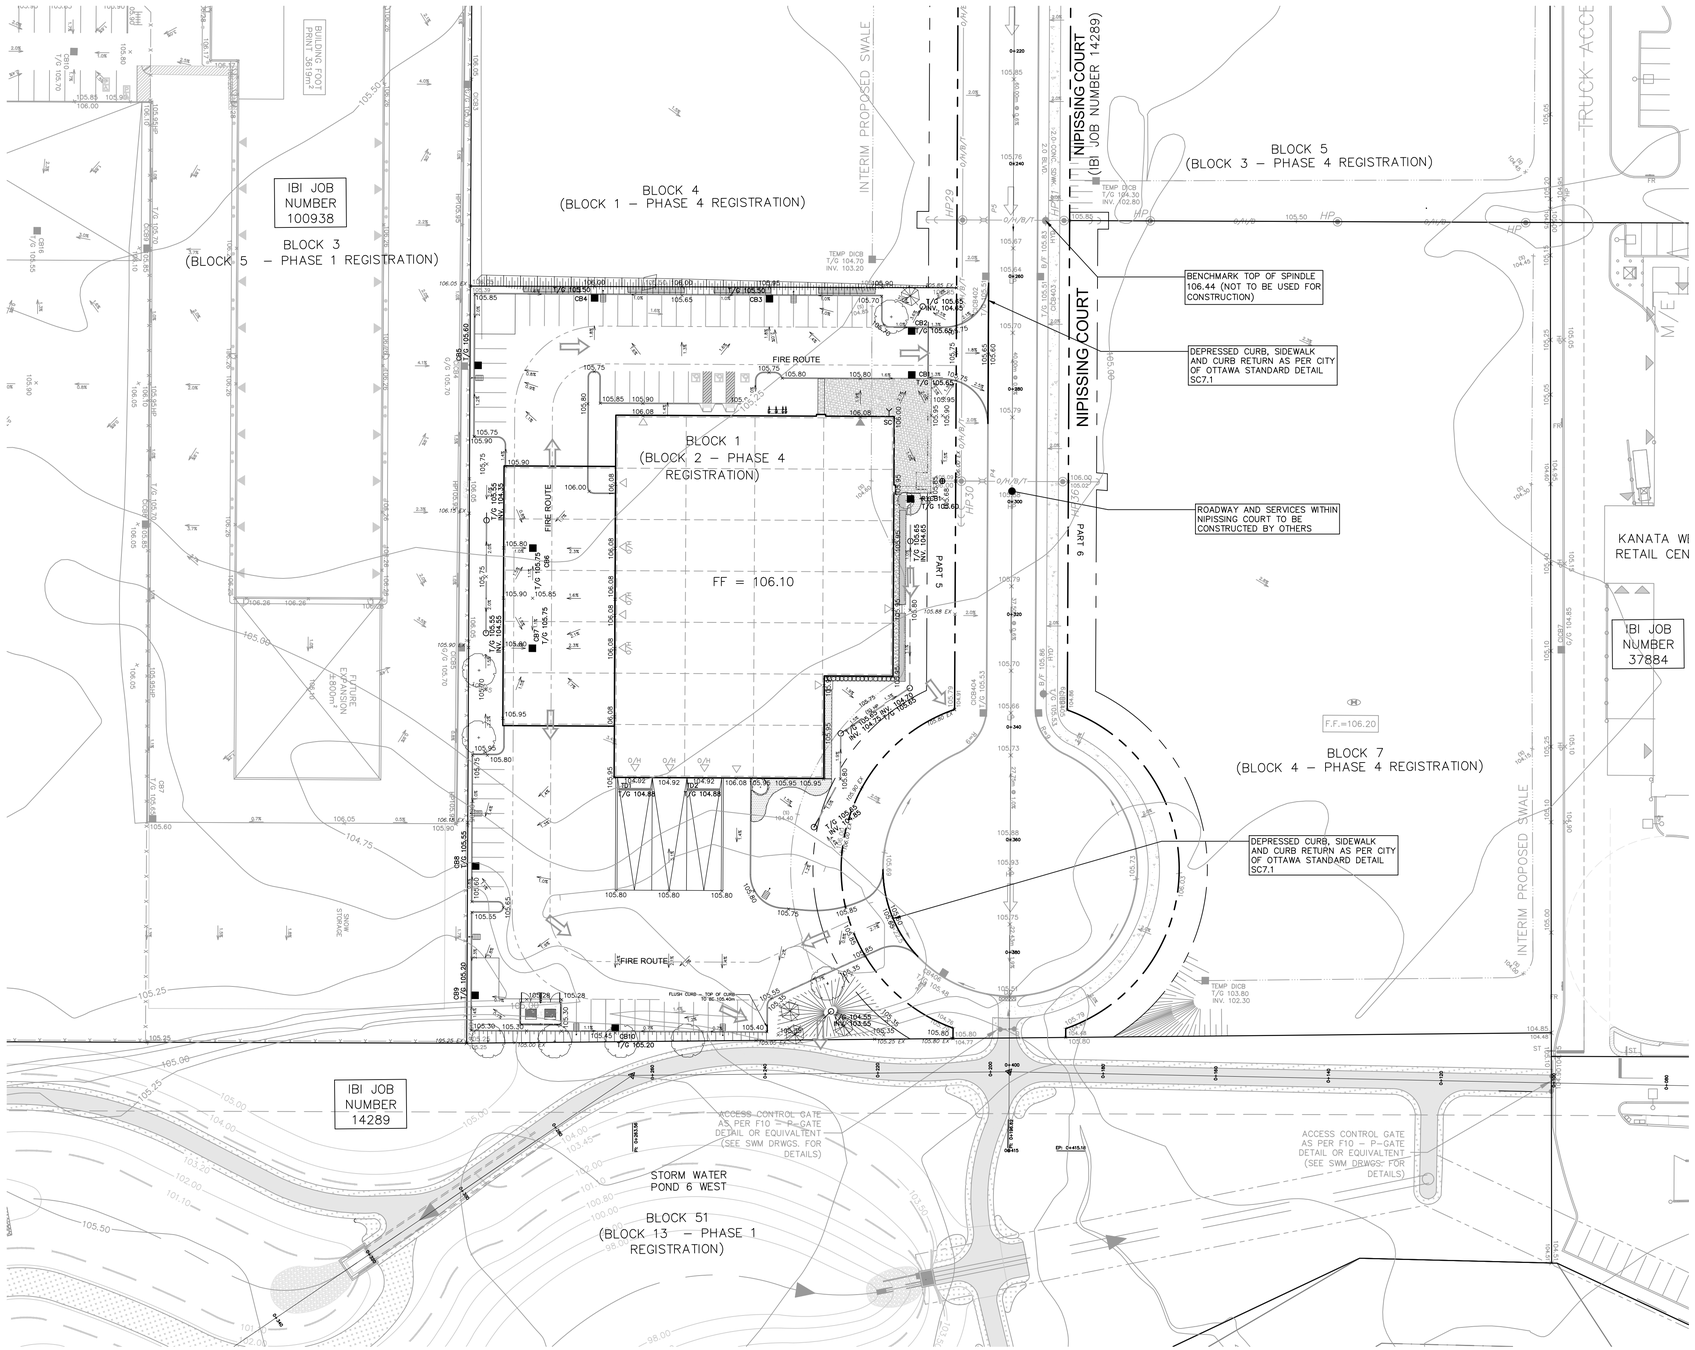

NOTES:

1. SEE DETAIL DRAWING C–010 FOR ADDITIONAL DETAILS AND NOTES.
2. SITE BENCHMARK TO BE OBTAINED FROM LEGAL SURVEYOR STANTEC GEOMATICS.

⇨ EMERGENCY FLOW ROUTE (FLOWS IN EXCESS OF 1:100 YEAR STORM)

SEE 010, 011, 012 FOR NOTES, LEGEND, CB TABLE, STREET SECTIONS AND DETAILS

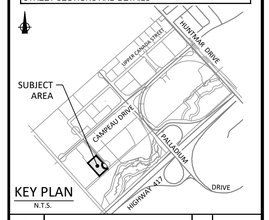

KEY PLAN
N.T.S.

No.	REVISIONS	By	Date
14			
13			
12			
11			
10			
9			
8			
7			
6			
5			
4			
3	REVISED AS PER CITY COMMENTS	T.R.B.	2020:08:27
2	REVISED AS PER CITY COMMENTS	T.R.B.	2020:06:17
1	ISSUED FOR SPA	T.R.B.	2020:03:20

5010779
ONTARIO INC.

IBI GROUP
400 – 333 Preston Street
Ottawa ON K1S 5N4 Canada
tel 613 225 1311 fax 613 225 9868
ibigroup.com

Project Title
Harding HEATING & AIR CONDITIONING
200 NIPISSING COURT, KANATA ON

LICENSED PROFESSIONAL ENGINEER
T. R. BRULE
2020/08/27
PROVINCE OF ONTARIO

Drawing Title
SITE GRADING PLAN

Scale
1:500

Design	Date
J.B.	MARCH 2020
Drawn	**Checked**
J.B./D.P.S.	T.R.B.
Project No.	**Drawing No.**
123843	C-200

D07-12-20-0031

#18128

J:\123843_NIPISSING\7.0_Production\7.03_Design\04_Civil\Sheet\C-200.dwg Layout Name: C-200 SITE GRADING PLAN Plot Style: AIA STANDARD-FULL.CTB Plot Scale: 1:25.4 Plotted At: 8/28/2020 9:56 AM Last Saved By: JAMES.BATTISON