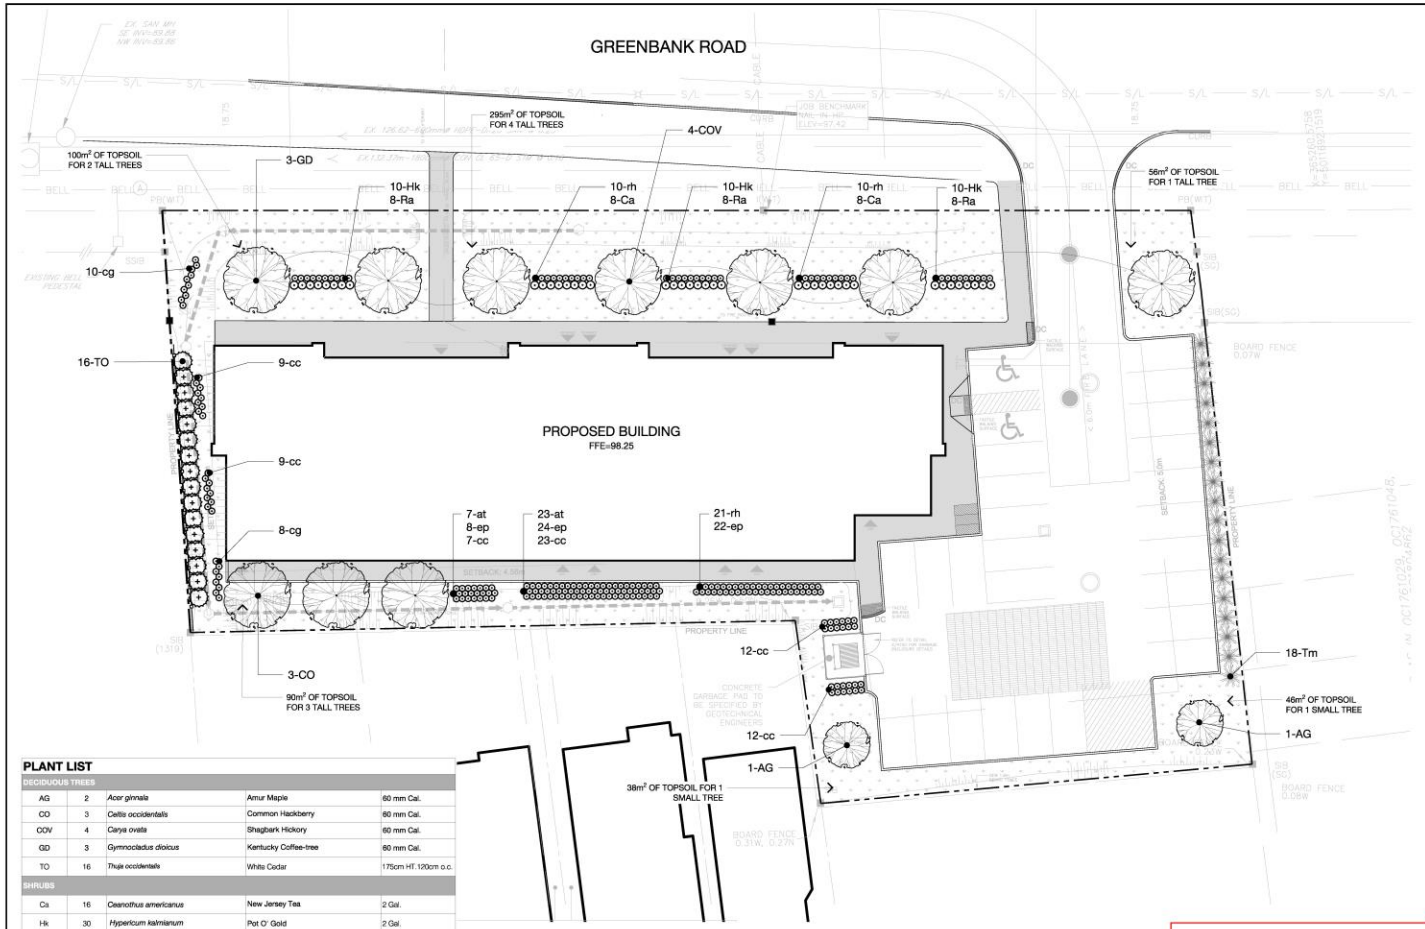

PLANT LIST

DECIDUOUS TREES				
AG	2	*Acer ginnala*	Amur Maple	60 mm Cal.
CO	3	*Celtis occidentalis*	Common Hackberry	60 mm Cal.
COV	4	*Carya ovata*	Shagbark Hickory	60 mm Cal.
GD	3	*Gymnocladus dioicus*	Kentucky Coffee-tree	60 mm Cal.
TO	16	*Thuja occidentalis*	White Cedar	175cm HT.120cm o.c.
SHRUBS				
Ca	16	*Ceanothus americanus*	New Jersey Tea	2 Gal.
Hk	30	*Hypericum kalmianum*	Pot O' Gold	2 Gal.
Ra	24	*Rhus aromatica 'Glo-Low'*	Fragrant Sumac	2 Gal.
Tm	18	*Taxus x media 'Brownii'*	Brown's Yew	2 Gal.
PERENNIALS				
at	30	*Asclepias tuberosa*	Butterfly Milkweed	1 Gal.
cc	72	*Calamagrostis canadensis*	Canada Bluejoint	1 Gal.
cg	18	*Chelone glabra*	Turtlehead	1 Gal.
ep	54	*Echinacea purpurea*	Purple Coneflower	1 Gal.
rh	41	*Rudbeckia hirta*	Black Eyed Susan	1 Gal.

NOTES:

- A MINIMUM OF 30m³ OF PLANTING SOIL FOR EVERY TALL TREE, AND A MINIMUM OF 20m³ OF PLANTING SOIL FOR EVERY SMALL TREE HAS BEEN ACCOMMODATED ON THE DESIGN.
- SITE AREA: 2,236m²
  LANDSCAPE AREA: (989m²) = 44% OF TOTAL SITE

LILY XU, MCIP, RPP
MANAGER, DEVELOPMENT REVIEW SOUTH
PLANNING, INFRASTRUCTURE & ECONOMIC DEVELOPMENT DEPARTMENT, CITY OF OTTAWA

APPROVED
By Lily Xu at 11:33 am, Mar 25, 2020

GENERAL NOTES

1. CONTRACTOR SHALL CHECK AND VERIFY ALL DIMENSIONS ON SITE AND REPORT ANY DISCREPANCIES, ERRORS AND/OR OMISSIONS TO THE LANDSCAPE ARCHITECT PRIOR TO COMMENCING WORK.
2. ALL UNDERGROUND UTILITIES TO BE LOCATED BY THE CONTRACTOR PRIOR TO THE COMMENCEMENT OF WORK. NOTIFY THE LANDSCAPE ARCHITECT SHOULD NO RESPONSIBILITY FOR ANY UNKNOWN SUBSURFACE CONDITIONS.
3. CONTRACTOR TO COMPLETE LAYOUT TO APPROVAL OF LANDSCAPE ARCHITECT PRIOR TO ANY EXCAVATION.
4. ALL DISTURBED AREAS TO BE RESTORED TO ORIGINAL CONDITION OR BETTER UNLESS OTHERWISE SPECIFIED.
5. ALL WORK SHALL BE IN ACCORDANCE WITH THE ONTARIO BUILDING CODE AND ALL SUPPLEMENTS AND APPLICABLE MUNICIPAL REGULATIONS.
6. THIS DRAWING IS TO BE READ IN CONJUNCTION WITH ALL OTHER PROJECT DRAWINGS AND SPECIFICATIONS.
7. ALL GENERAL SITE INFORMATION AND CONDITIONS HAVE BEEN COMPILED FROM EXISTING PLANS, SURVEYS, AERIAL PHOTOS, AND LANDSCAPE ARCHITECT'S FIELD NOTES.
8. THIS DRAWING IS AN INSTRUMENT OF SERVICE AND REQUIRES THE PERMISSION OF THE LANDSCAPE ARCHITECT FOR ITS USE. COPYRIGHT IS RESERVED BY THE LANDSCAPE ARCHITECT THAT HAS STAMPED AND SIGNED THE DRAWINGS.
9. DRAWING MAY NOT BE USED FOR CONSTRUCTION UNTIL SIGNED BY THE LANDSCAPE ARCHITECT, AS ISSUED FOR CONSTRUCTION.
10. TREES SHALL BE PLANTED IN MINIMUM DISTANCE OF 2.0 M FROM EXISTING / PROPOSED UTILITY LINES.
11. ALL DIMENSIONS IN MILLIMETERS UNLESS OTHERWISE NOTED.
12. DO NOT SCALE DRAWING.

LEGEND

- PROPERTY LINE
- LIGHT DUTY CONCRETE PAVEMENT
- SOD
- 1.8m HIGH WOOD FENCE
- NEW DECIDUOUS TREE
- NEW CONIFEROUS SHRUBS
- SHRUB + PERENNIAL PLANTINGS

REVISIONS

NO.	DATE	DESCRIPTION	FORMAT
5	09/03/2020	REISSUED FOR SPA & ZONING BYLAW SUBMISSION	PDF + HC
4	11/12/2019	REISSUED FOR SPA & ZONING BYLAW SUBMISSION	PDF + HC
3	20/09/2019	REISSUED FOR SPA & ZONING BYLAW SUBMISSION	PDF + HC
2	05/07/2019	REISSUED FOR SPA & ZONING BYLAW SUBMISSION	PDF + HC
1	21/01/2019	ISSUED FOR SPA & ZONING BYLAW SUBMISSION	PDF + HC
NO.	DATE	MILESTONE / FAIT SAILLANT	FORMAT

PROJECT / LOCATION :

3802 GREENBANK ROAD
OTTAWA, ONTARIO

CLIENT

9621962 CANADA INC.

FOTENN
Planning + Design
223 McLeod Street, Ottawa ON K2P 0Z8 613.730.5709 www.fotenn.com

SHEET TITLE

PLANTING PLAN

REVIEWED	KA	DRAWING NO.	
DRAWN	OM		
DATE	26 SEP 2018	SHEET NO.	L2-1
SCALE	1 : 150		