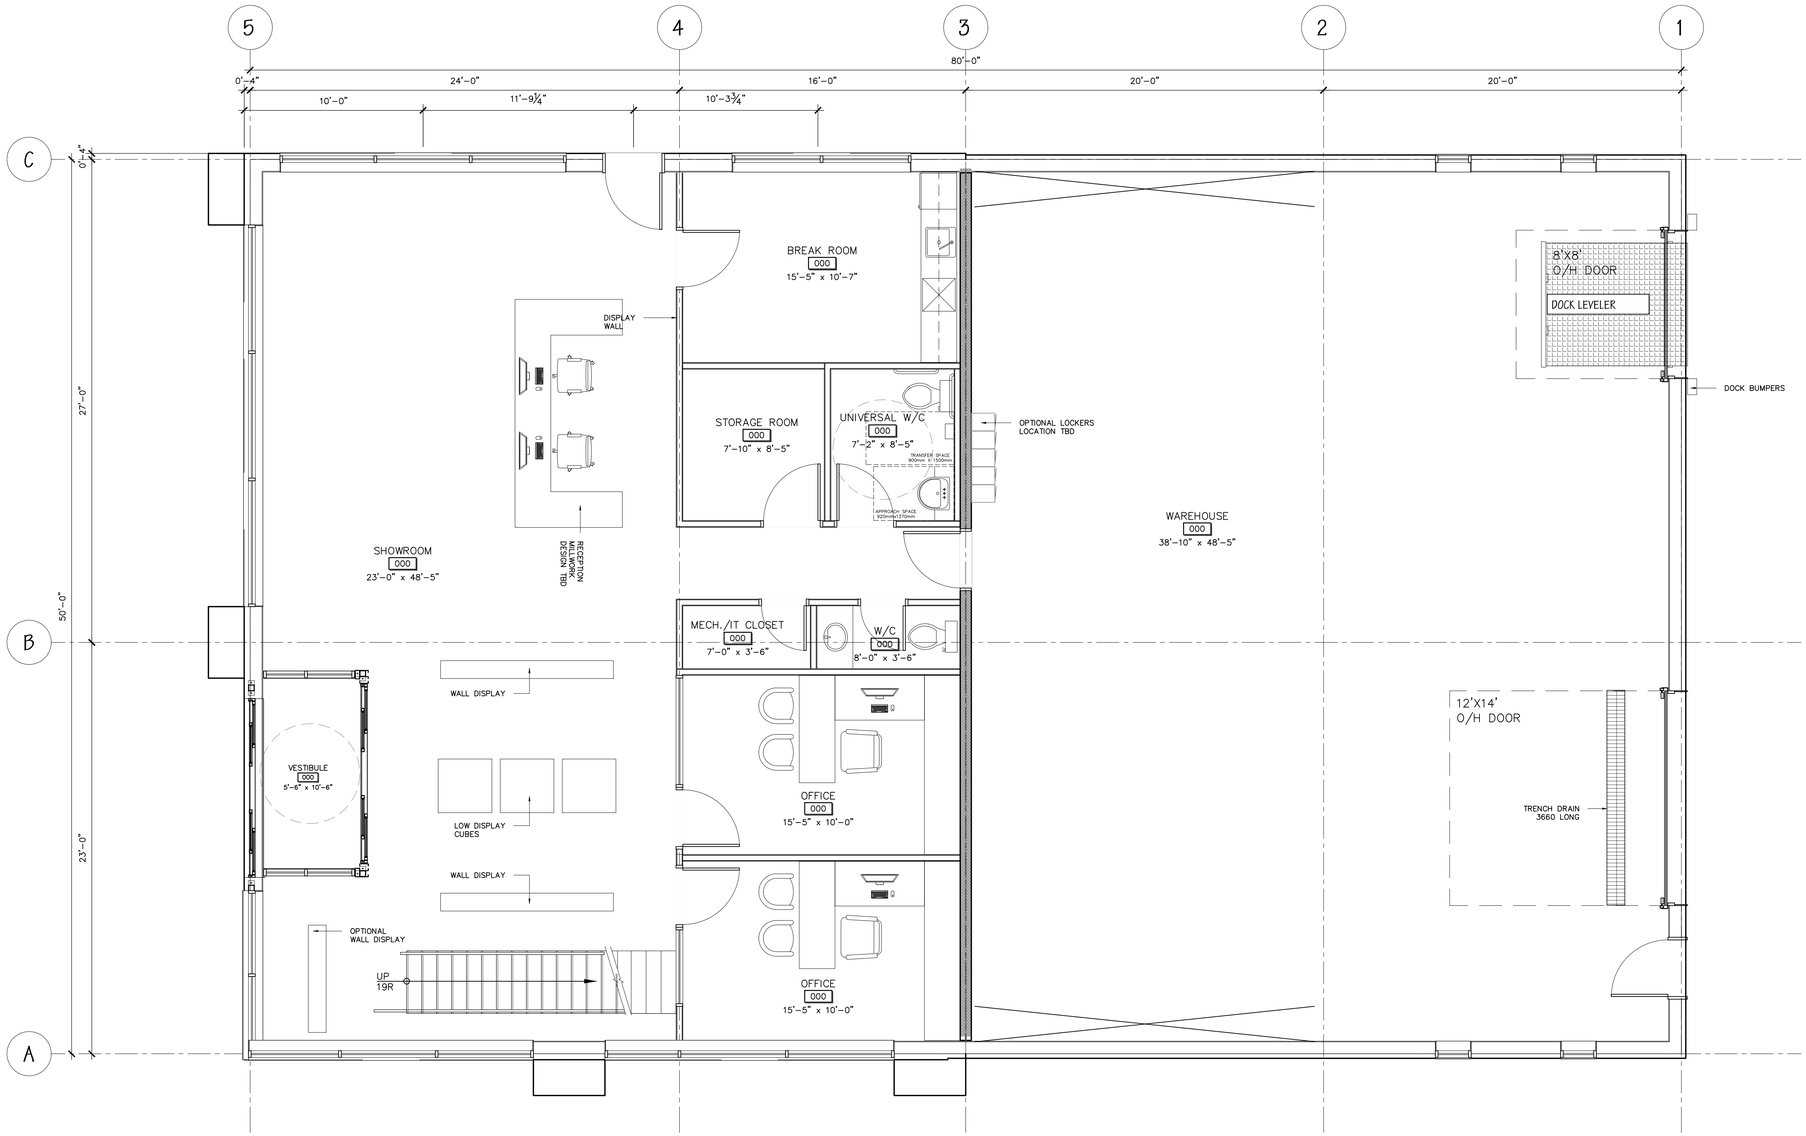

CLIENT NAME:

TECHO—BLOC

NOTES:

1) ALL WORK TO BE IN COMPLIANCE WITH LOCAL BUILDING CODES, REGULATIONS AND BY-LAWS.

2) ADDITIONAL DRAWINGS MAY BE ISSUED FOR CLARIFICATION TO ASSIST PROPER EXECUTION OF WORK. SUCH DRAWINGS WILL HAVE THE SAME MEANING AND INTENT AS IF THEY WERE INCLUDED WITH PLANS IN CONTRACT DOCUMENTS.

3) DO NOT SCALE DRAWINGS.

4) ALL SUB-CONTRACTORS TO TAKE THEIR OWN ON-SITE MEASUREMENTS AND BE RESPONSIBLE FOR THEIR ACCURACY

5) NOTIFY SHAWN J. LAWRENCE ARCHITECT FOR ANY ERRORS AND/OR OMISSIONS PRIOR TO START OF WORK.

SEAL:

ONTARIO ASSOCIATION OF ARCHITECTS
SHAWN JAMES LAWRENCE
LICENCE
4442

NORTH ARROW:

N

No.	DATE	REVISION
03	2020.10.08	ISSUED FOR SPC
02	2020.09.15	ISSUED FOR REVIEW
01	2020.08.20	ISSUED FOR REVIEW

S.J. LAWRENCE ARCHITECT INCORPORATED

18 DEAKIN STREET
SUITE 205
OTTAWA, ONTARIO
K2E 8B7

T: (613) 739.7770
F: (613) 739.7703
sjl@sjlarchitect.com

SJL LAWRENCE ARCHITECT INCORPORATED

THIS DRAWING IS THE SOLE PROPERTY OF
S.J. LAWRENCE ARCHITECT INCORPORATED
REPRODUCTION IS NOT PERMITTED

PROJECT:

TECHO-BLOC DEVELOPMENT

SOMME STREET, 5123 HAWTHORNE RD., OTTAWA ON

SHEET TITLE:

GROUND FLOOR PLAN

DRAWN BY: **A.L.**	CHECKED BY: **S.J.L**
PLOT DATE: **2020.10.08**	PROJECT DATE: **2020.06.03**
JOB NUMBER: **SL-1015-20**	SCALE: **AS SHOWN**

SHEET NUMBER:

A2.1

PLAN #

APPLICATION #