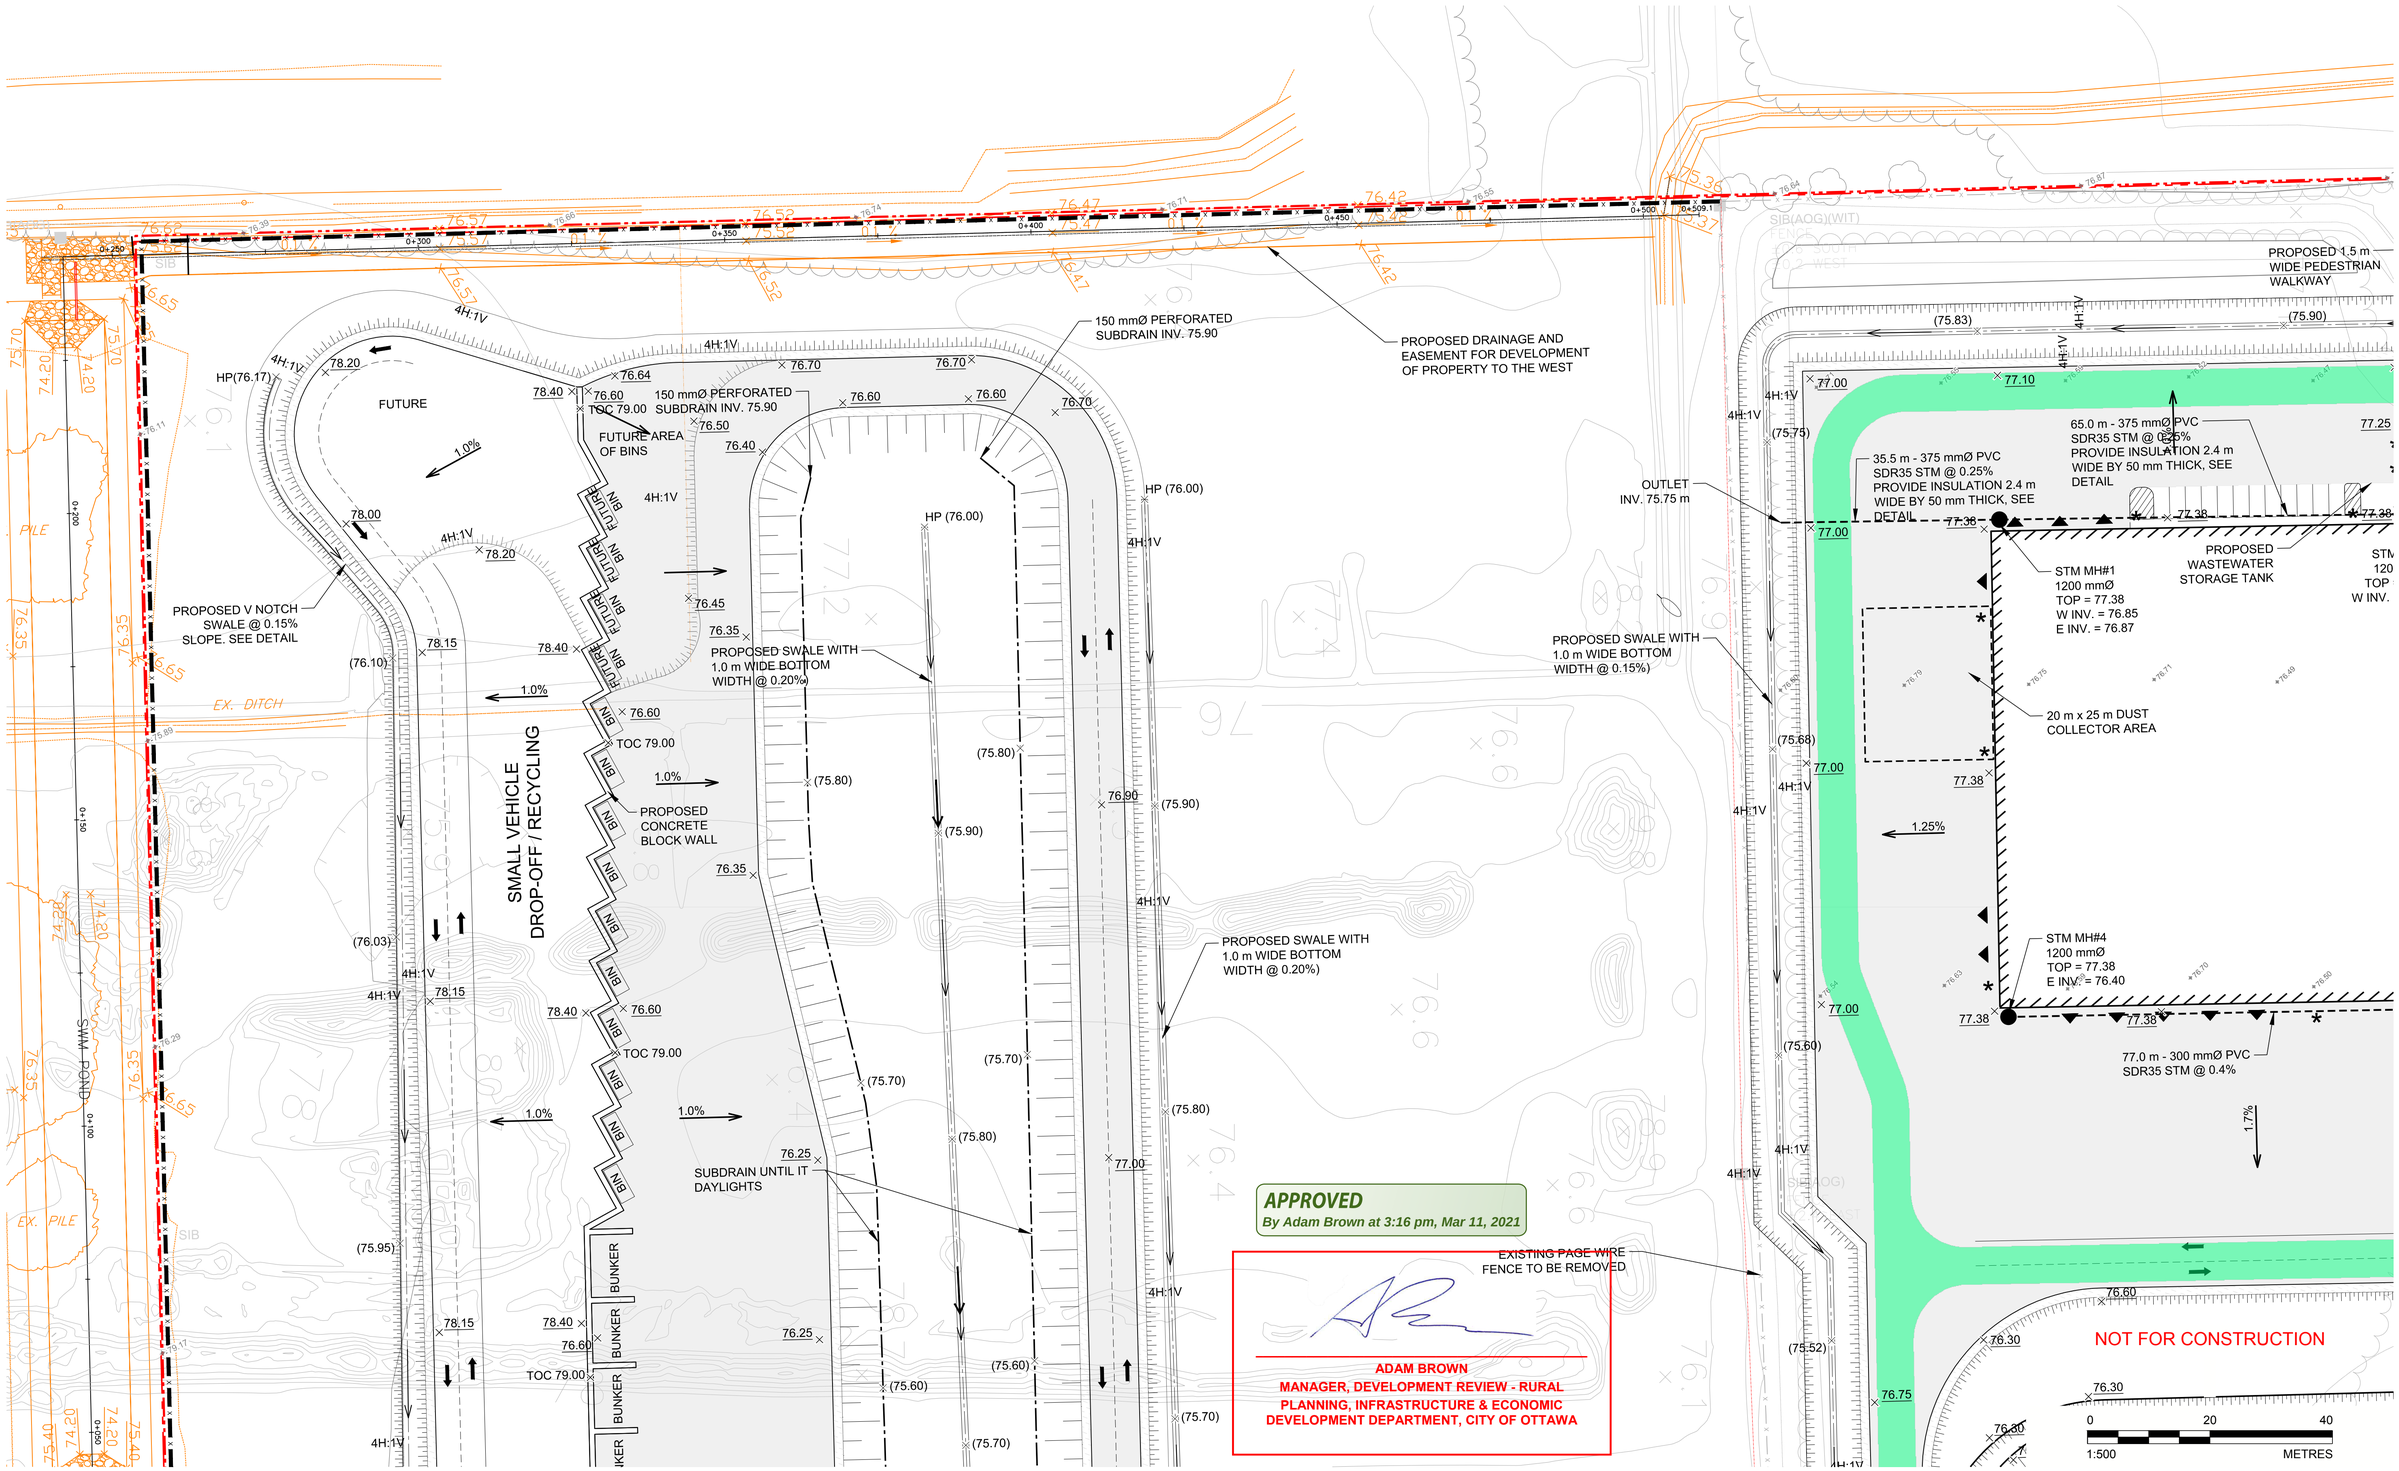


**APPROVED**
*By Adam Brown at 3:16 pm, Mar 11, 2021*

ADAM BROWN
MANAGER, DEVELOPMENT REVIEW - RURAL
PLANNING, INFRASTRUCTURE & ECONOMIC DEVELOPMENT DEPARTMENT, CITY OF OTTAWA

| REV. | YYYY-MM-DD | DESCRIPTION | DESIGNED | PREPARED | REVIEWED | APPROVED |
|---|---|---|---|---|---|---|
| 3 | 2020-11-23 | REVISED FOR ADJACENT DEVELOPMENT DRAINAGE | DVK | MLF | DVK | DVK |
| 2 | 2018-12-14 | REVISED FOR SITE PLAN APPROVAL | MHK | MLF | DVK | DVK |
| 1 | 2018-06-15 | ISSUED FOR SITE PLAN APPROVAL | MHK | MLF | DVK | DVK |

SEAL

LICENSED PROFESSIONAL ENGINEER
D.V. KERR
100041187
Nov 23/20
PROVINCE OF ONTARIO

CLIENT
TAGGART MILLER ENVIRONMENTAL SERVICES

CONSULTANT
GOLDER
GOLDER ASSOCIATES LTD.
1931 ROBERSON ROAD
OTTAWA, ONTARIO
CANADA
[+1] (613) 592 9600
www.golder.com

PROJECT
CAPITAL REGION RESOURCE RECOVERY CENTRE

TITLE
**GRADING AND DRAINAGE PLAN**

| PROJECT NO. | CONTROL | REV. | of | DRAWING |
|---|---|---|---|---|
| 1787048 | 0018 | 3 | | C02 |

IF THIS MEASUREMENT DOES NOT MATCH WHAT IS SHOWN, THE SHEET SIZE HAS BEEN MODIFIED FROM: ANSI D
25 mm

Path: \\golder.gds\complexdata\office\ottawa\Active\Spatial_IM\Miller_Paving_Ltd\CRRRC\ACAD\1787048\40_PROD\0018_D-Squared_Development_Drainage_Solutions\ | File Name: 1787048-0018-CW-0002.dwg | Last Edited By: mforget Date: 2020-11-23 Time:5:16:30 PM | Printed By: mforget Date: 2020-11-23 Time:5:19:18 PM