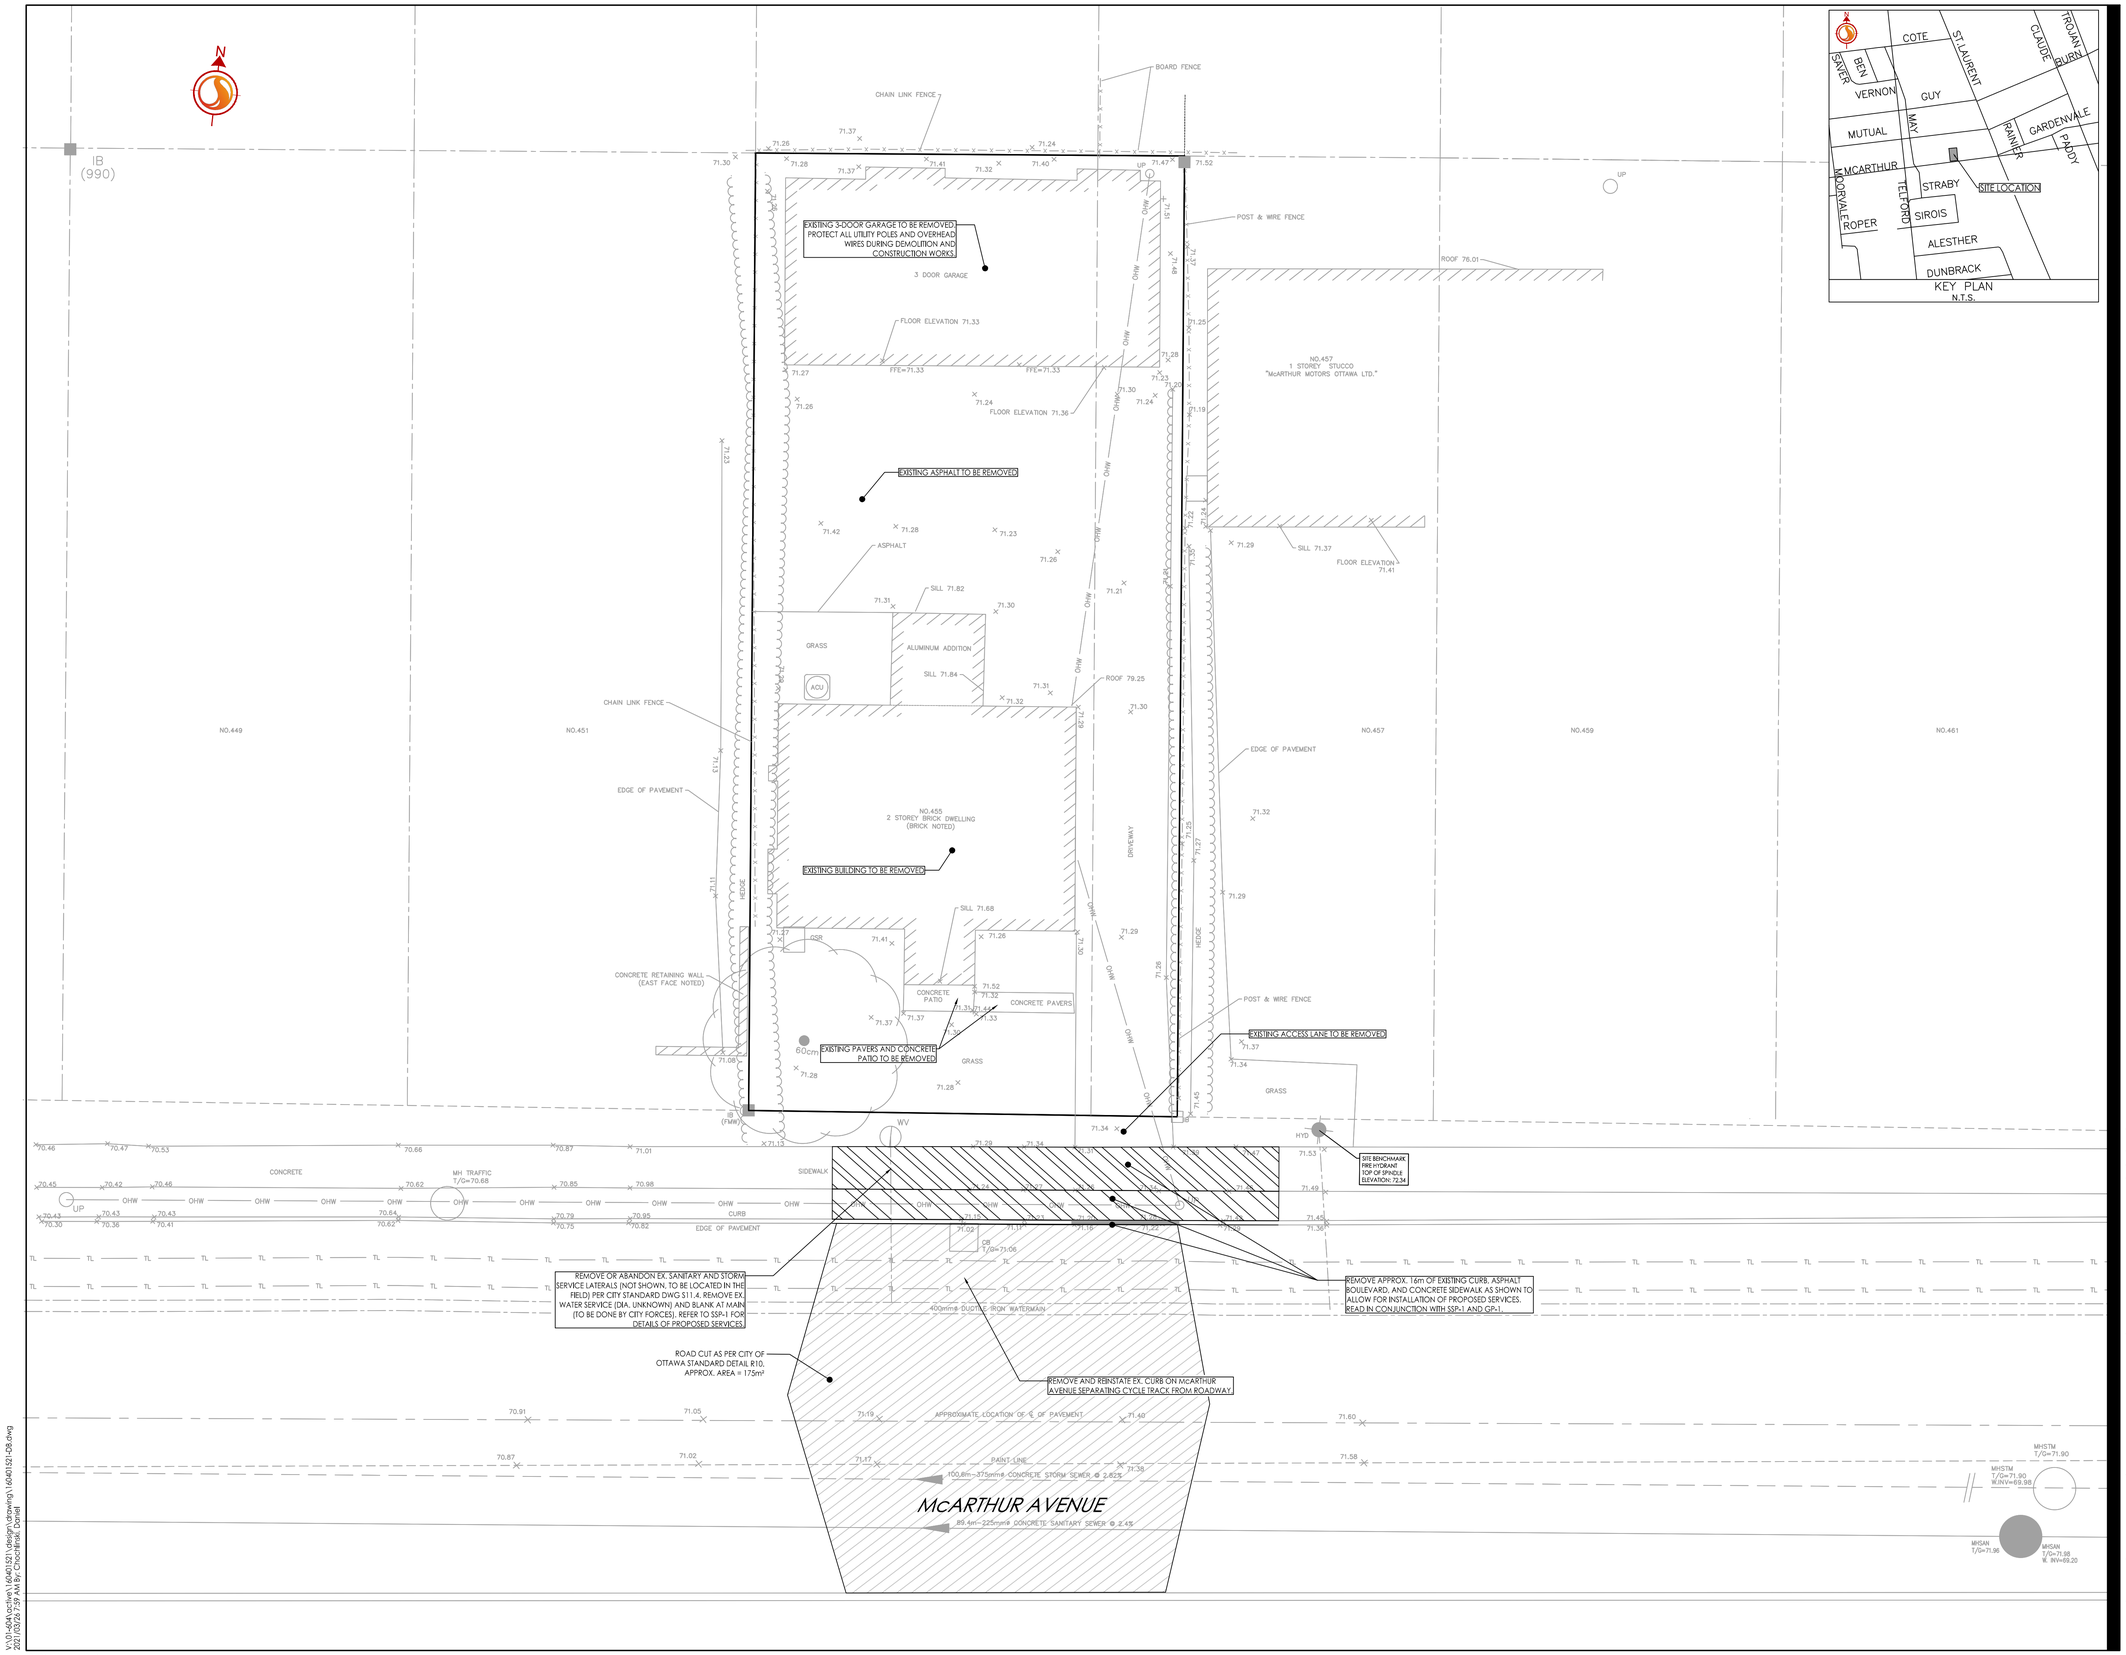

Stantec

Stantec Consulting Ltd.
400 - 1331 Clyde Avenue
Ottawa ON
Tel. 613.722.4420
www.stantec.com

Copyright Reserved

The Contractor shall verify and be responsible for all dimensions. DO NOT scale the drawing - any errors or omissions shall be reported to Stantec without delay.
The Copyrights to all designs and drawings are the property of Stantec. Reproduction or use for any purpose other than that authorized by Stantec is forbidden.

Legend

- ORIGINAL GROUND ELEVATION
- EXISTING WATERMAIN
- EXISTING VALVE AND VALVE BOX
- EXISTING FIRE HYDRANT
- EXISTING COMBINED SEWER
- EXISTING CATCHBASIN
- EXISTING OVERHEAD WIRE
- REMOVAL OF EXISTING ASPHALT BOULEVARD OR SIDEWALK, AS SHOWN

NOTES:

1. REMOVAL OF ALL EXISTING UTILITY SERVICES FROM THE EXISTING BUILDING TO BE COORDINATED WITH UTILITY COMPANIES.

2	REVISED AS PER CITY COMMENTS	DC	DT	21.03.26
1	ISSUED FOR REVIEW	JP	DT	20.05.22
Revision		By	Appd.	YY.MM.DD

File Name: 160401521-DB	JP	PM	JP	19.10.03
	Dwn.	Chkd.	Dsgn.	YY.MM.DD

Permit-Seal

LICENSED PROFESSIONAL ENGINEER
D. C. THIFFAULT
100186107
2021-03-26
PROVINCE OF ONTARIO

Client/Project

RIDEAU GLEN DEVELOPMENTS
63 Pamilla Street, Ottawa

12 UNIT APARTMENT DEVELOPMENT
455 MCARTHUR AVE.

OTTAWA, ON

Title

EXISTING CONDITIONS AND REMOVALS PLAN

Project No.	Scale	
160401521	1:100 (0 1 3 5m)	
Drawing No.	Sheet	Revision
EX-1	1 of 6	2

D07-12-20-0069

#18259

V:\01-604\-cs-2\ev\1\160401521\design\drawing\160401521-DB.dwg
2021/03/26 7:24 AM by: DCoughlin4 (Dwg4)

ORIGINAL SHEET - ARCH D