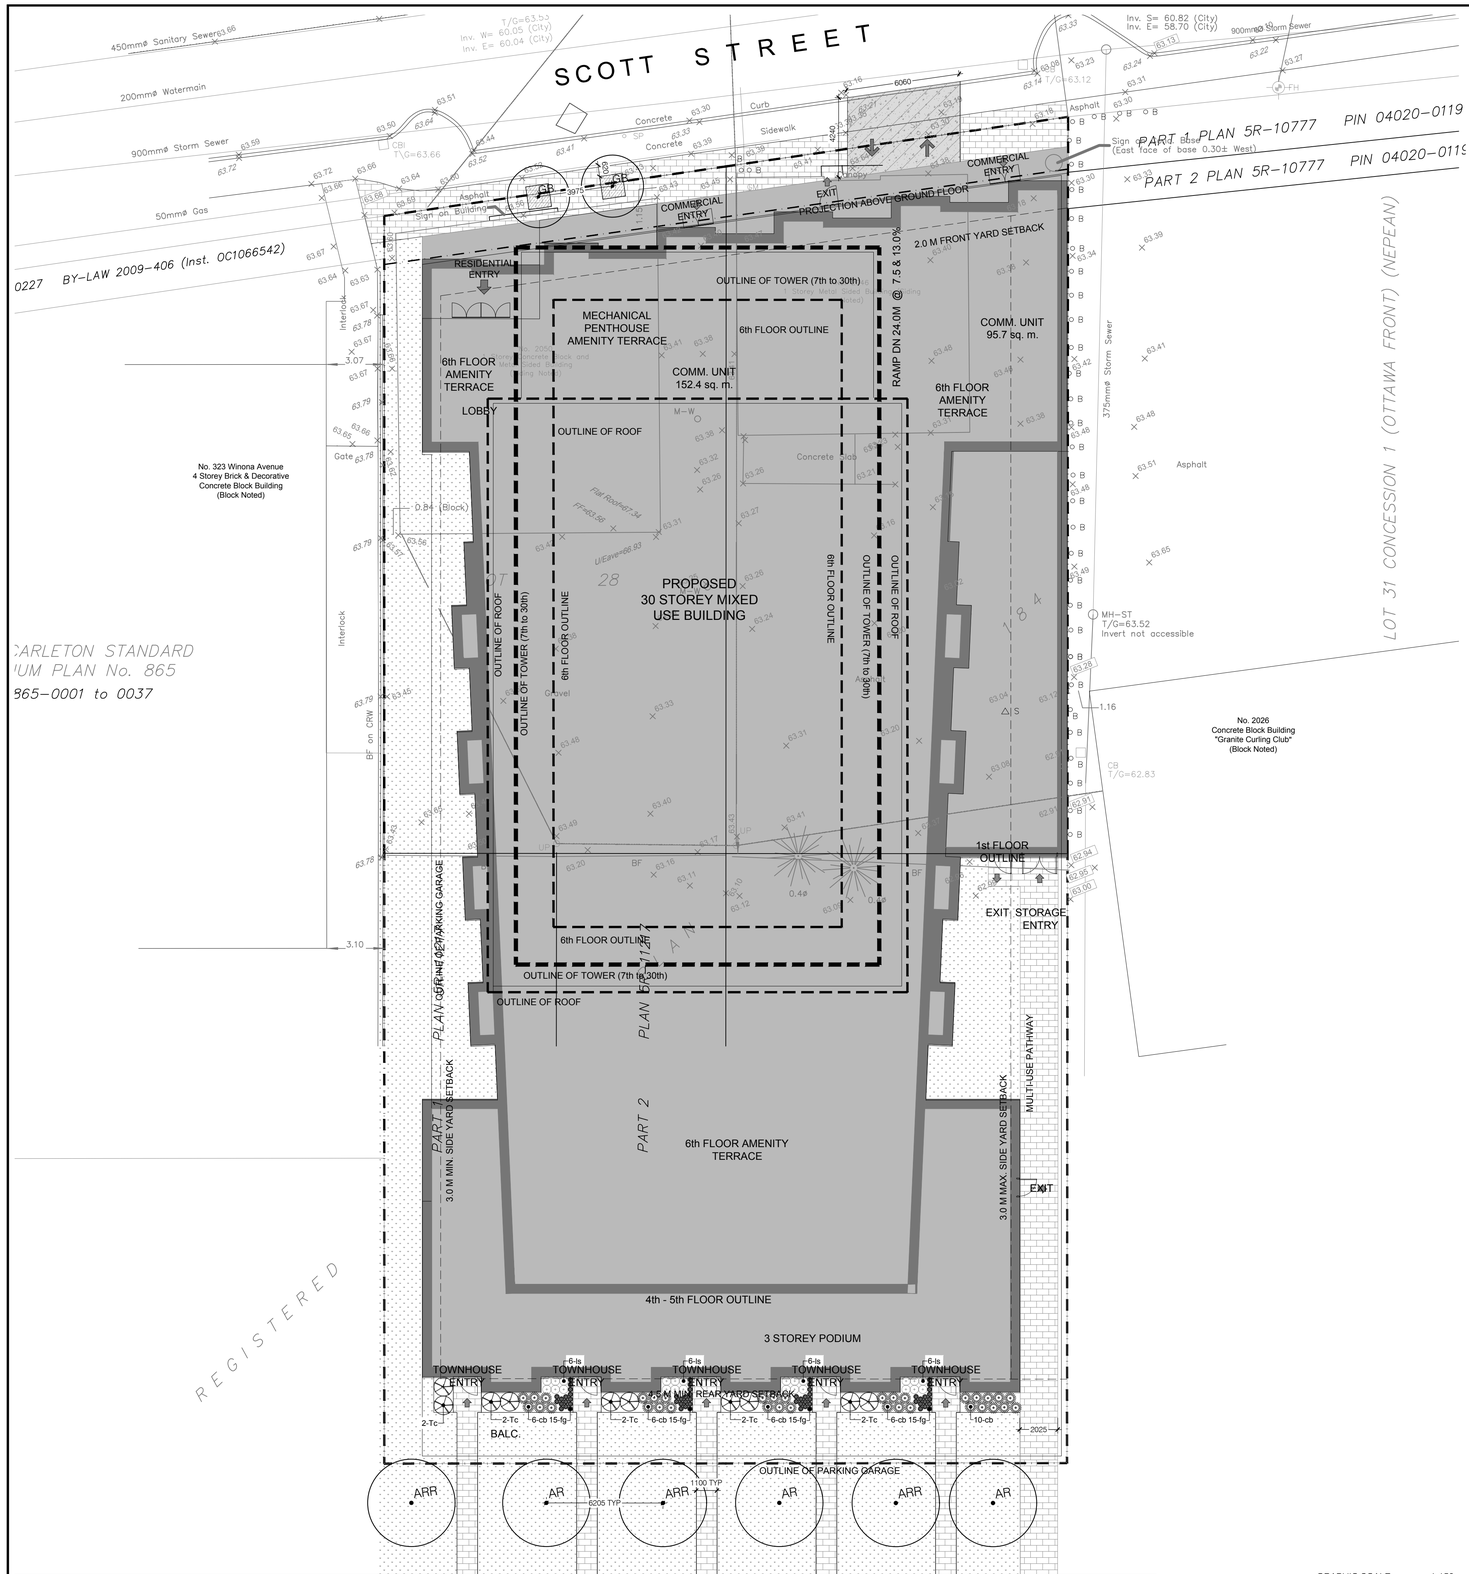

1 L1-01 LAYOUT PLAN

1:150

LEGEND:

- NEW DECIDUOUS TREE
- SOD
- UNIT PAVER
- HEAVY DUTY CONCRETE
- DECIDUOUS/ CONIFEROUS SHRUBS
- GRASSES/ PERENNIALS

GENERAL PLANT LIST

KEY	QTY	BOTANICAL NAME	COMMON NAME	SIZE	COMMENTS
DECIDUOUS TREES					
KEY	**QTY**	**BOTANICAL NAME**	**COMMON NAME**	**SIZE**	**COMMENTS**
ARR	3	*Acer rubrum 'Red Rocket'*	Red Rocket Maple	50mm CAL	B&B; W.B.
AR	3	*Acer rubrum 'Armstrong Gold'*	Armstrong Gold Maple	60mm CAL	B&B; W.B.
GB	2	*Ginkgo biloba Princeton Sentry*	Princeton Sentry Maidenhair Tree	60mm	W.B
SHRUBS					
Tc	10	*Taxus cuspidata 'Nana'*	Dwarf Japanese Yew	1GAL	POTTED
GRASSES					
cb	34	*Calamagrostis brachytricha*	Autum Feather Reed Grass	1GAL	POTTED
fg	60	*Festuce glauca 'Elijah Blue'*	Elijah Blue Fescue	1GAL	POTTED
PERENNIALS					
Is	24	*Liatris spicata*	Dense Blazing Star	1GAL	POTTED

KEY MAP - NTS

L1-01 GENERAL NOTES

1. All general site information and conditions compiled from architect's and engineer's plans and surveys.
2. Do not scale this drawing.
3. Report any discrepancies prior to commencing work. No responsibility is born by the Landscape Architect for unknown subsurface conditions.
4. Reinstate all areas and items damaged as a result of construction activities to the satisfaction of the Landscape Architect.
5. Drawing may not be used for construction until signed by Landscape Architect as issued for construction.
6. The accuracy of the position of utilities is not guaranteed.
7. Individual utility co. must be contacted for confirmation of utility existence and location prior to digging.
8. This drawing is an instrument of service and requires the permission of the Landscape Architect for use. Copyright is reserved by the Landscape Architect, David M. Lashley.

L1-01 LANDSCAPE NOTES

1. Plant material shall be No.1 Grade and shall comply with the Metric Guide Specifications for Nursery stock (latest edition), published by Canadian Nursery Trades Association.
2. Plant substitutions shall not be permitted unless approved by the Landscape Architect.
3. Obtain approval of planting prior to digging.
4. Topsoil shall be garden sirl mixture sandy loam with min. 5% organic matter and peat moss added at ratio of 1:10, topsoil to be approved by Landscape Architect.

NO.	DATE	DESCRIPTION
01	2021-03-10	ISSUED FOR SPA

SEAL:

NORTH:

SURFACE

CONSULTANT:

LASHLEY + ASSOCIATES
LANDSCAPE ARCHITECTURE AND SITE ENGINEERING
309-860 GLENSTONE AVENUE
OTTAWA, ON K1Y 3E6
T 613 232 8570
F 613 232 8571
W LashleyLA.com
E Mail@LashleyLA.com

PROJECT:

2050 SCOTT STREET

OTTAWA, ONTARIO

DRAWING TITLE:

SPA - LANDSCAPE PLAN

DATE: 2021/03/10
SCALE: AS SHOWN
DRAWN BY: CN
LA PROJECT NO. 21801-1

DRAWING NO.: **L1-01**